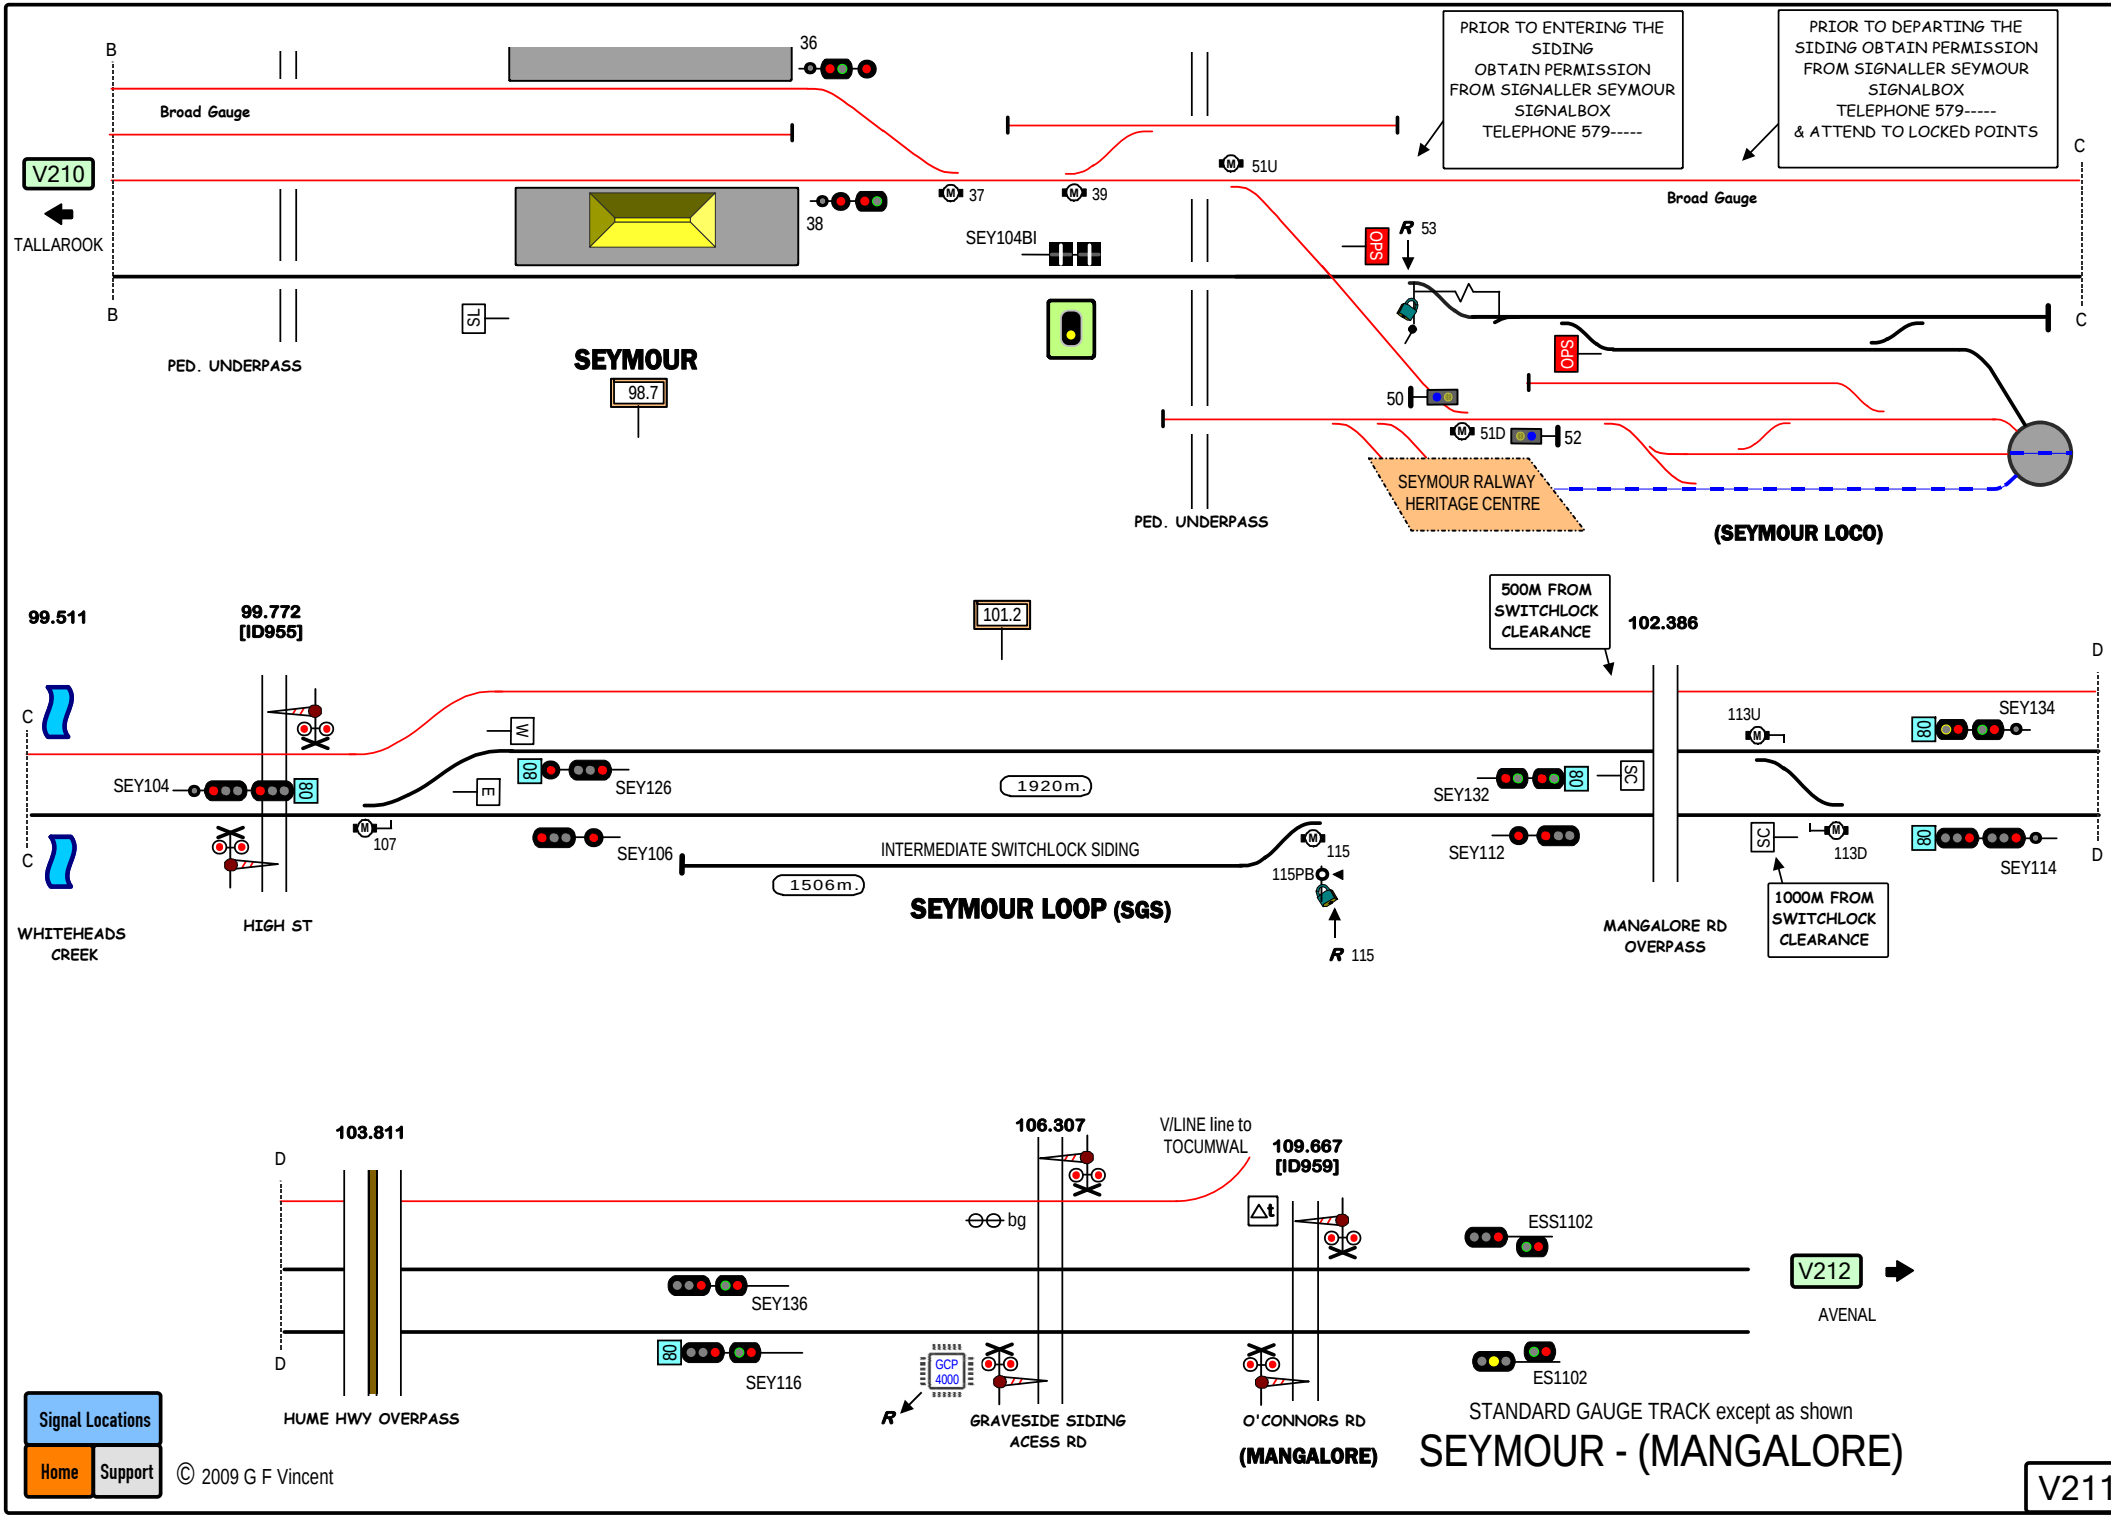
PRIOR TO ENTERING THE SIDING OBTAIN PERMISSION FROM SIGNALLER SEYMOUR SIGNALBOX TELEPHONE 579-----
PRIOR TO DEPARTING THE SIDING OBTAIN PERMISSION FROM SIGNALLER SEYMOUR SIGNALBOX TELEPHONE 579----- & ATTEND TO LOCKED POINTS
V210
TALLAROOK
Broad Gauge
Broad Gauge
36
37
38
39
51U
53
SEY104BI
SEYMOUR
98.7
PED. UNDERPASS
PED. UNDERPASS
50
51D
52
SEYMOUR RALWAY HERITAGE CENTRE
(SEYMOUR LOCO)
99.511
99.772 [ID955]
101.2
500M FROM SWITCHLOCK CLEARANCE
102.386
SEY104
SEY126
SEY106
107
1920m.
INTERMEDIATE SWITCHLOCK SIDING
1506m.
SEYMOUR LOOP (SGS)
115
115PB
SEY132
SEY112
113U
SEY134
113D
SEY114
1000M FROM SWITCHLOCK CLEARANCE
WHITEHEADS CREEK
HIGH ST
MANGALORE RD OVERPASS
103.811
106.307
V/LINE line to TOCUMWAL
109.667 [ID959]
bg
ESS1102
SEY136
SEY116
GCP 4000
GRAVESIDE SIDING ACESS RD
O'CONNORS RD
(MANGALORE)
ES1102
V212
AVENAL
HUME HWY OVERPASS
STANDARD GAUGE TRACK except as shown
SEYMOUR - (MANGALORE)
V211
Signal Locations
Home
Support
© 2009 G F Vincent