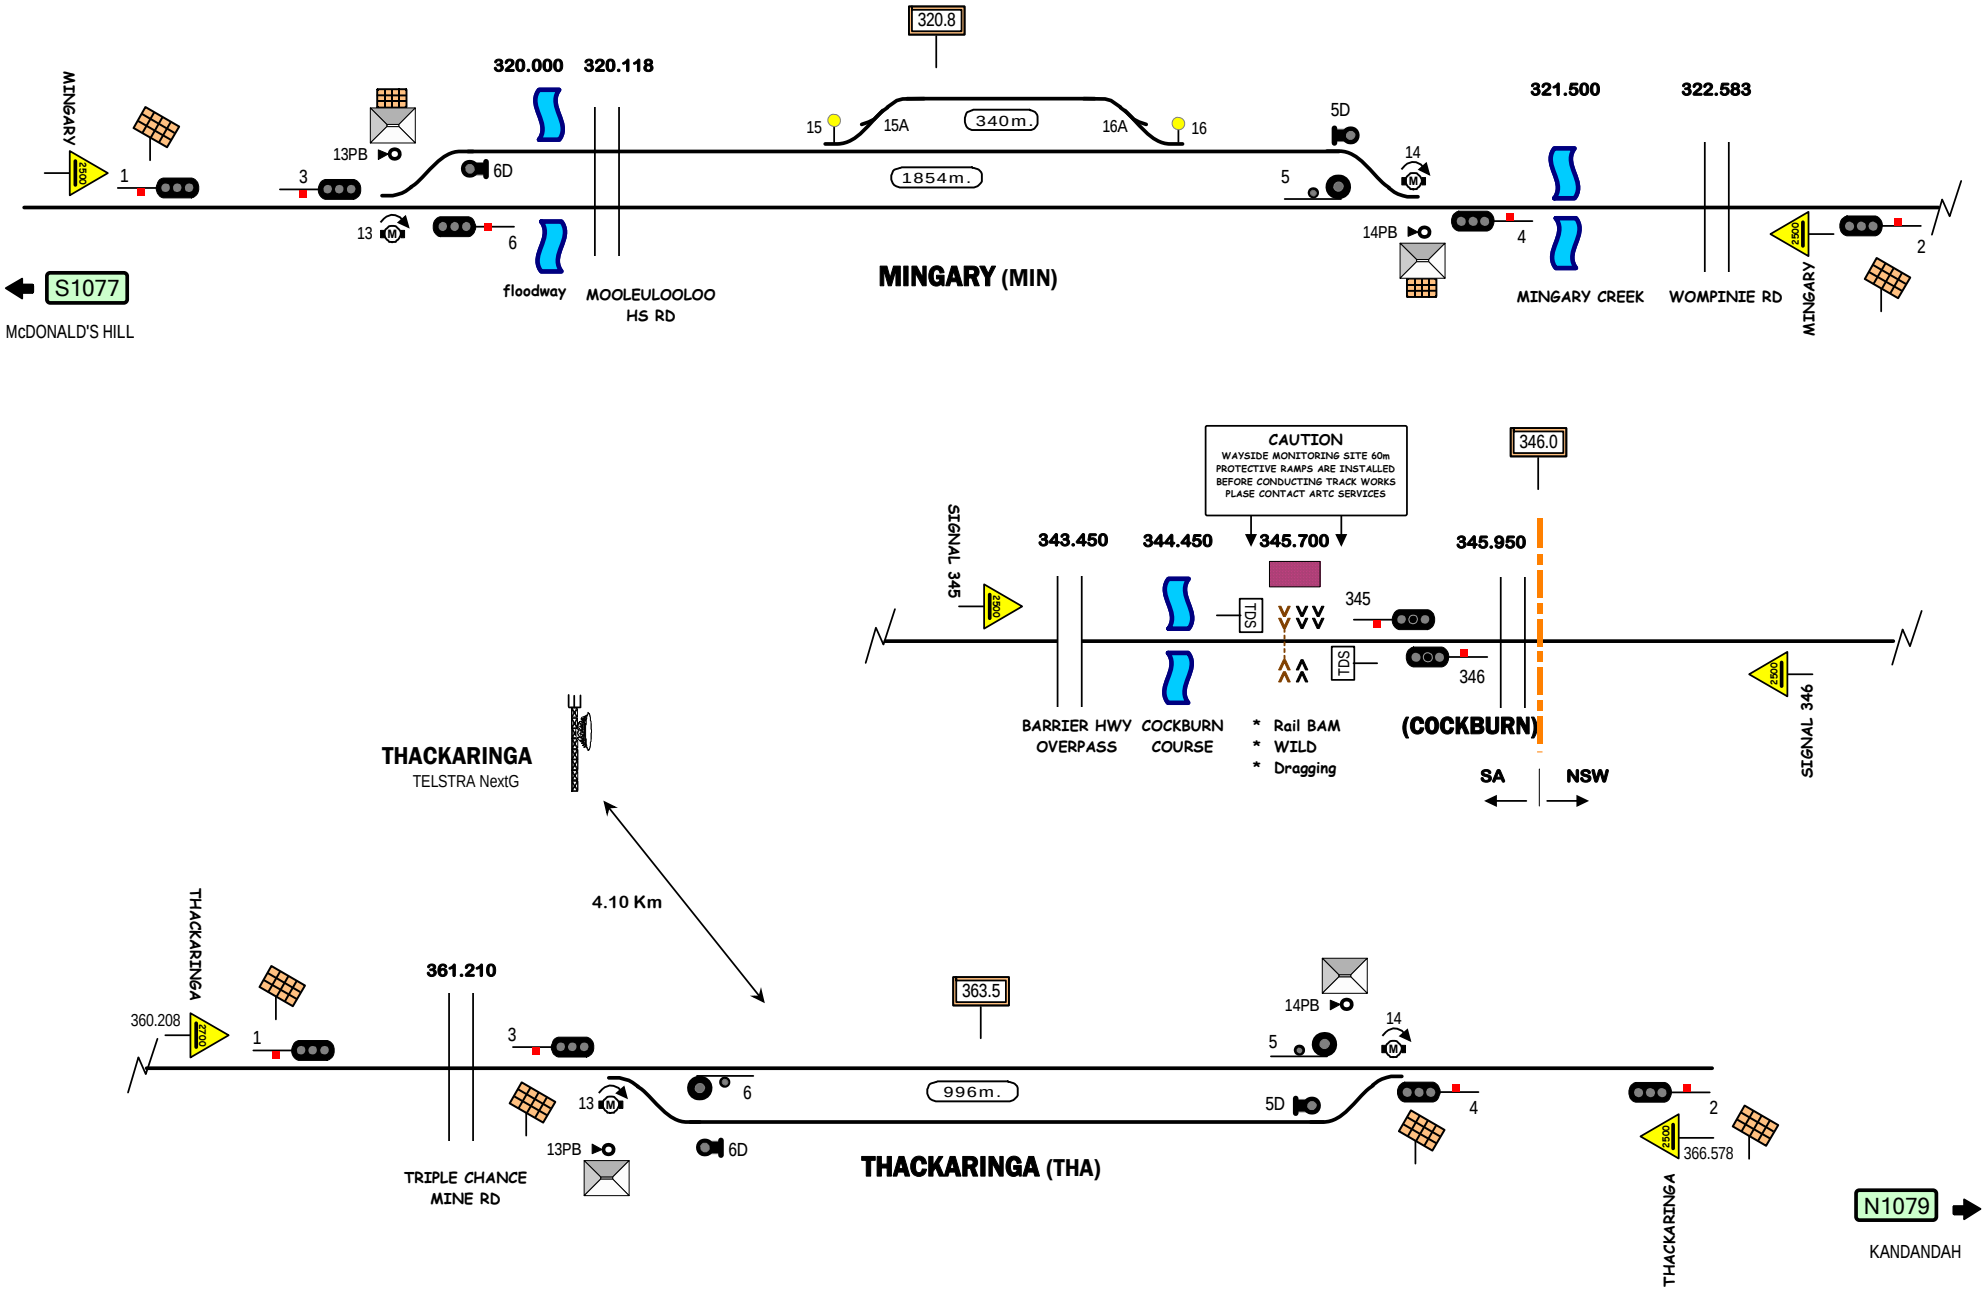

STANDARD GAUGE TRACK

MINGARY - THACKARINGA

S1078

Signal Locations

Home | Support

© 2009 G F Vincent