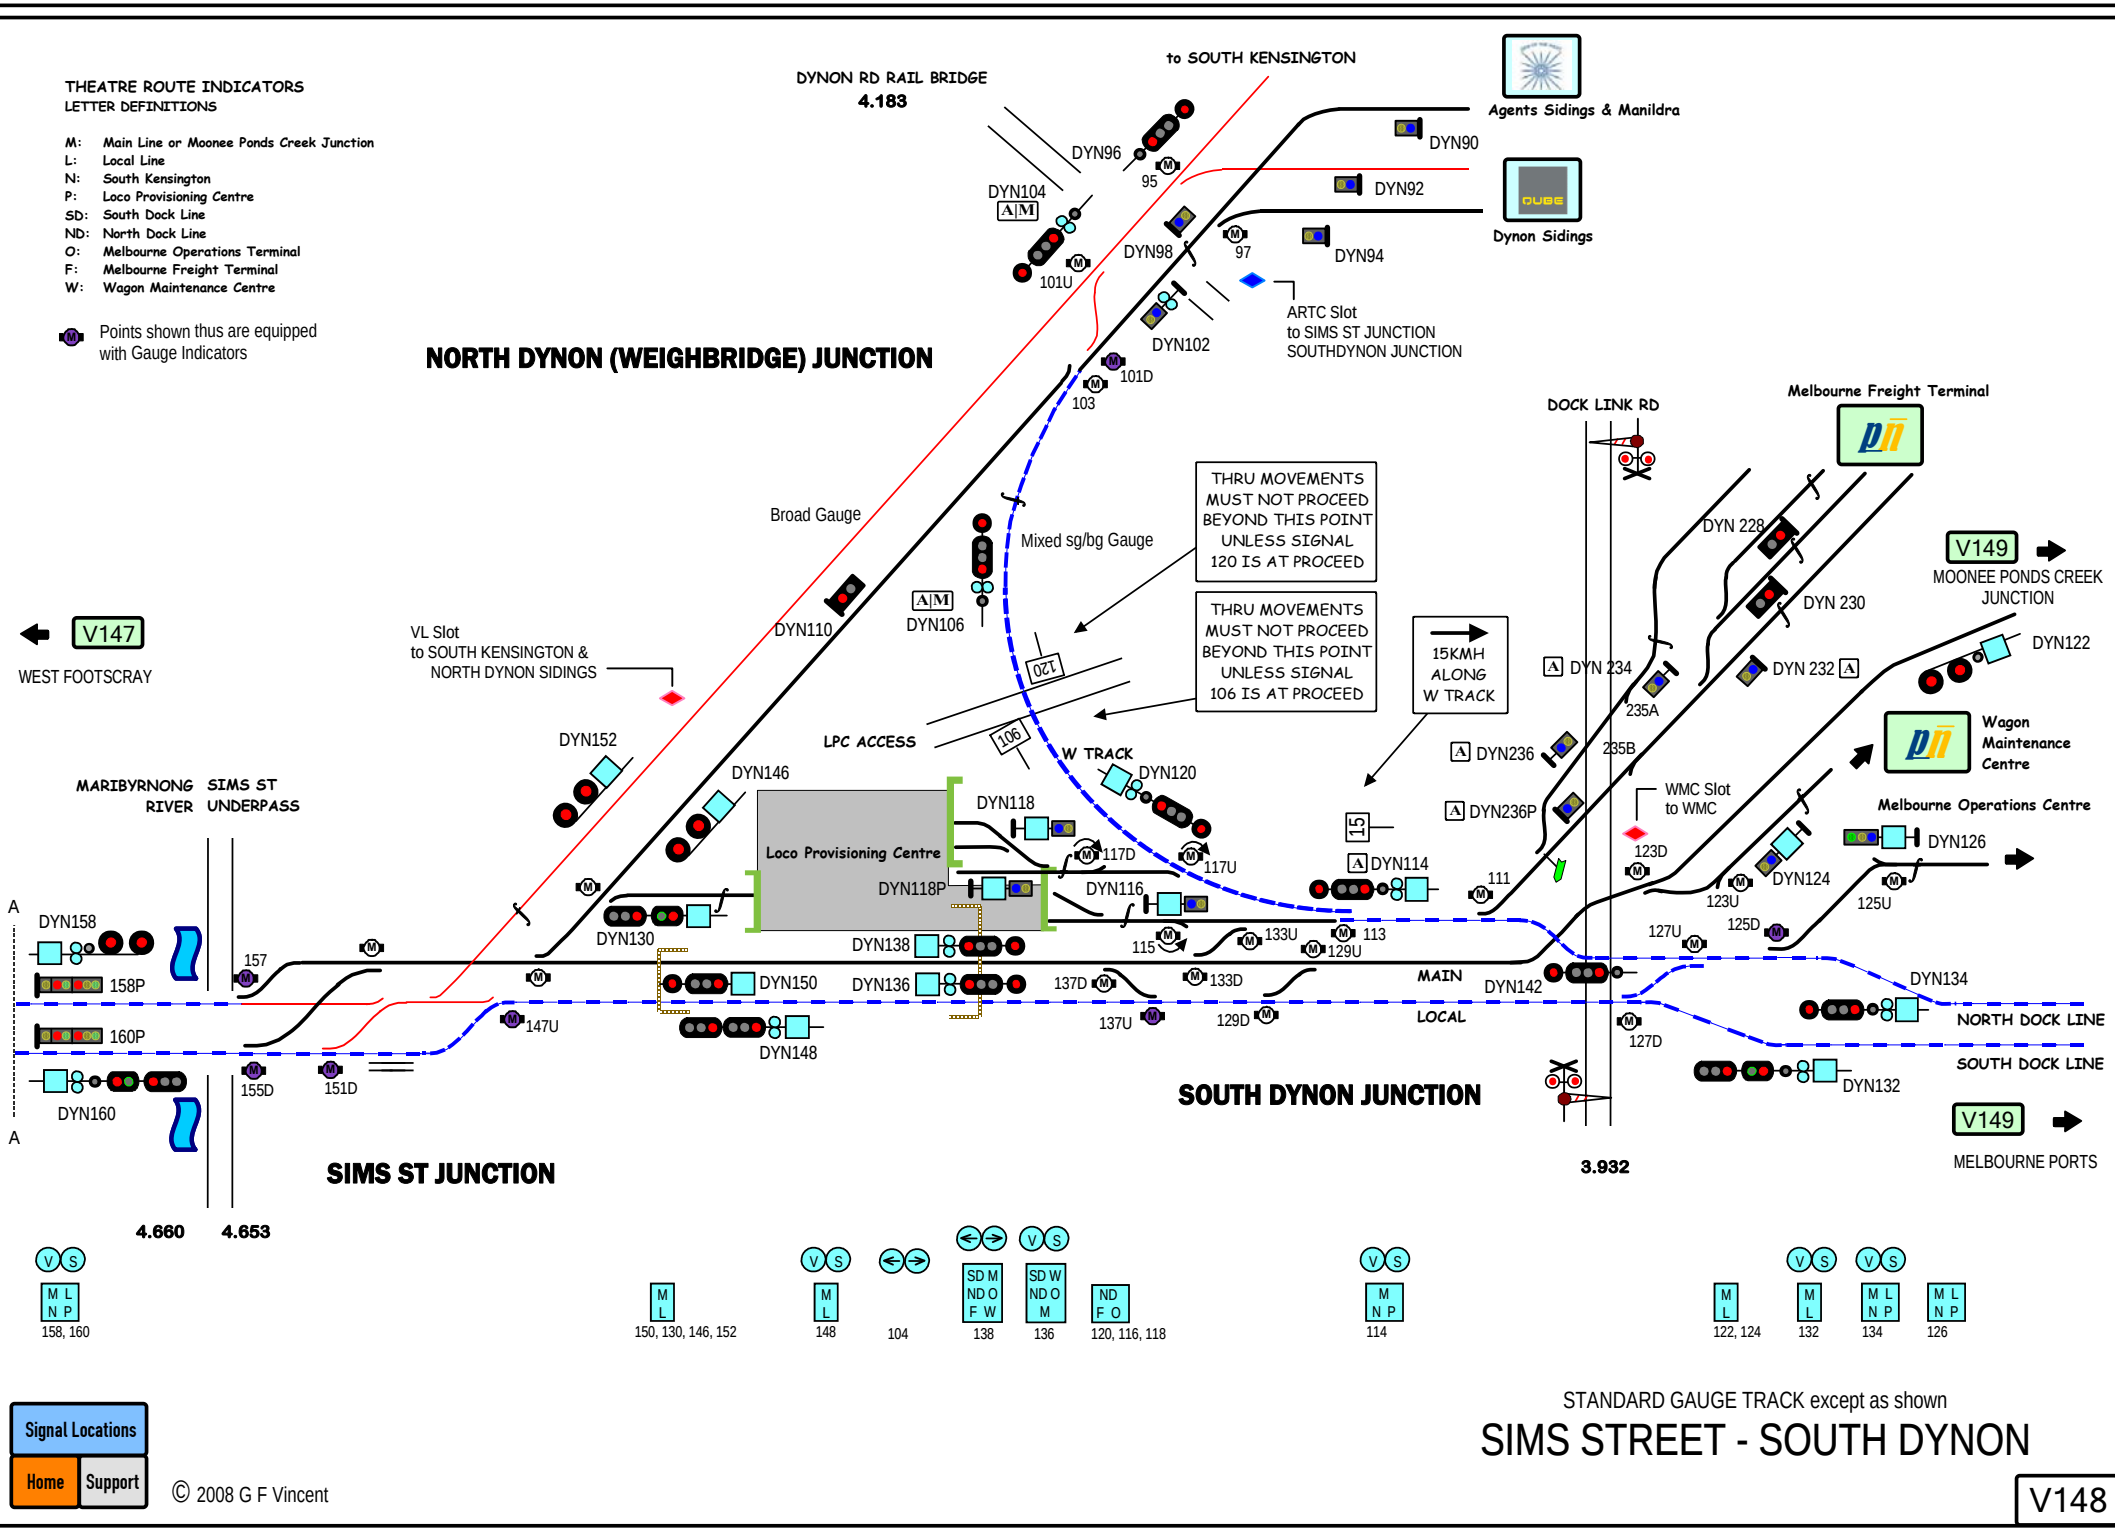
THEATRE ROUTE INDICATORS
LETTER DEFINITIONS
M: Main Line or Moonee Ponds Creek Junction
L: Local Line
N: South Kensington
P: Loco Provisioning Centre
SD: South Dock Line
ND: North Dock Line
O: Melbourne Operations Terminal
F: Melbourne Freight Terminal
W: Wagon Maintenance Centre
Points shown thus are equipped with Gauge Indicators
DYNON RD RAIL BRIDGE
4.183
to SOUTH KENSINGTON
Agents Sidings & Manildra
Dynon Sidings
NORTH DYNON (WEIGHBRIDGE) JUNCTION
ARTC Slot
to SIMS ST JUNCTION
SOUTHDYNON JUNCTION
Broad Gauge
Mixed sg/bg Gauge
THRU MOVEMENTS MUST NOT PROCEED BEYOND THIS POINT UNLESS SIGNAL 120 IS AT PROCEED
THRU MOVEMENTS MUST NOT PROCEED BEYOND THIS POINT UNLESS SIGNAL 106 IS AT PROCEED
15KMH ALONG W TRACK
DOCK LINK RD
Melbourne Freight Terminal
V147
WEST FOOTSCRAY
VL Slot
to SOUTH KENSINGTON &
NORTH DYNON SIDINGS
LPC ACCESS
W TRACK
V149
MOONEE PONDS CREEK JUNCTION
MARIBYRNONG RIVER SIMS ST UNDERPASS
Loco Provisioning Centre
WMC Slot
to WMC
Wagon Maintenance Centre
Melbourne Operations Centre
MAIN
LOCAL
NORTH DOCK LINE
SOUTH DOCK LINE
SOUTH DYNON JUNCTION
SIMS ST JUNCTION
3.932
4.660
4.653
V149
MELBOURNE PORTS
DYN90
DYN92
DYN94
DYN96
DYN98
DYN102
DYN104
DYN106
DYN110
DYN114
DYN116
DYN118
DYN120
DYN122
DYN126
DYN130
DYN132
DYN134
DYN136
DYN138
DYN142
DYN146
DYN148
DYN150
DYN152
DYN158
DYN160
DYN228
DYN230
DYN232
DYN234
DYN236
DYN236P
118P
158P
160P
95
97
101U
101D
103
111
113
115
117D
117U
120
123D
123U
125D
125U
127U
127D
129U
129D
133U
133D
137D
137U
147U
151D
155D
157
106
15
M L N P 158, 160
M L 150, 130, 146, 152
V S M L 148
104
SD M ND O F W 138
SD W ND O M 136
ND F O 120, 116, 118
M N P 114
M L 122, 124
M L 132
M L N P 134
M L N P 126
STANDARD GAUGE TRACK except as shown
SIMS STREET - SOUTH DYNON
V148
Signal Locations
Home
Support
© 2008 G F Vincent