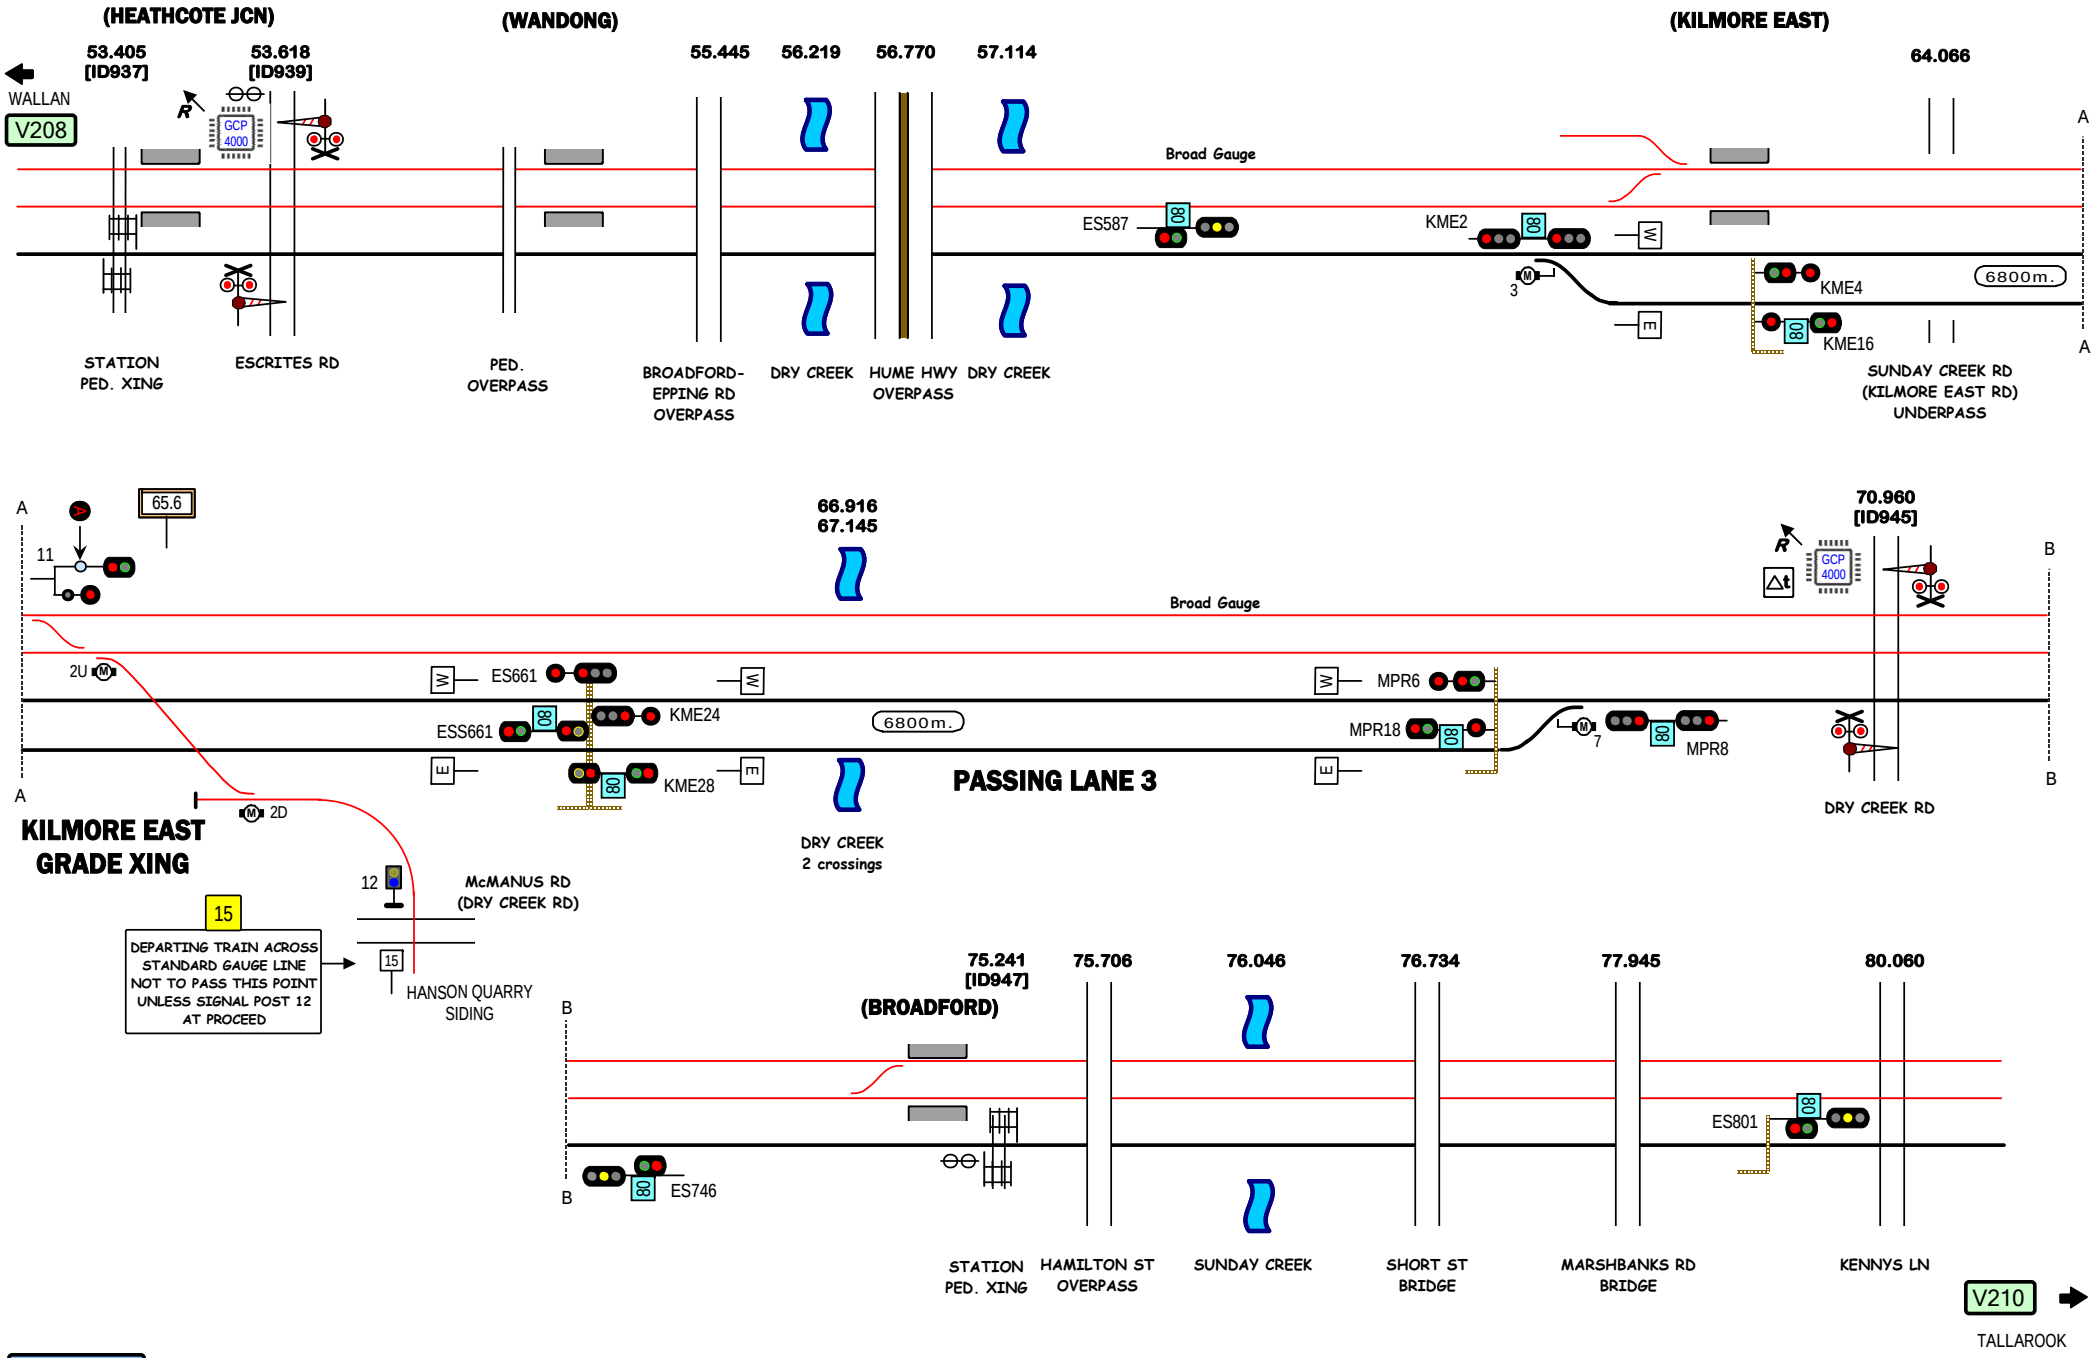

STANDARD GAUGE TRACK except as shown

KILMORE EAST GRADE XING - BROADFORD

V209

Signal Locations
Home
Support

© 2009 G F Vincent