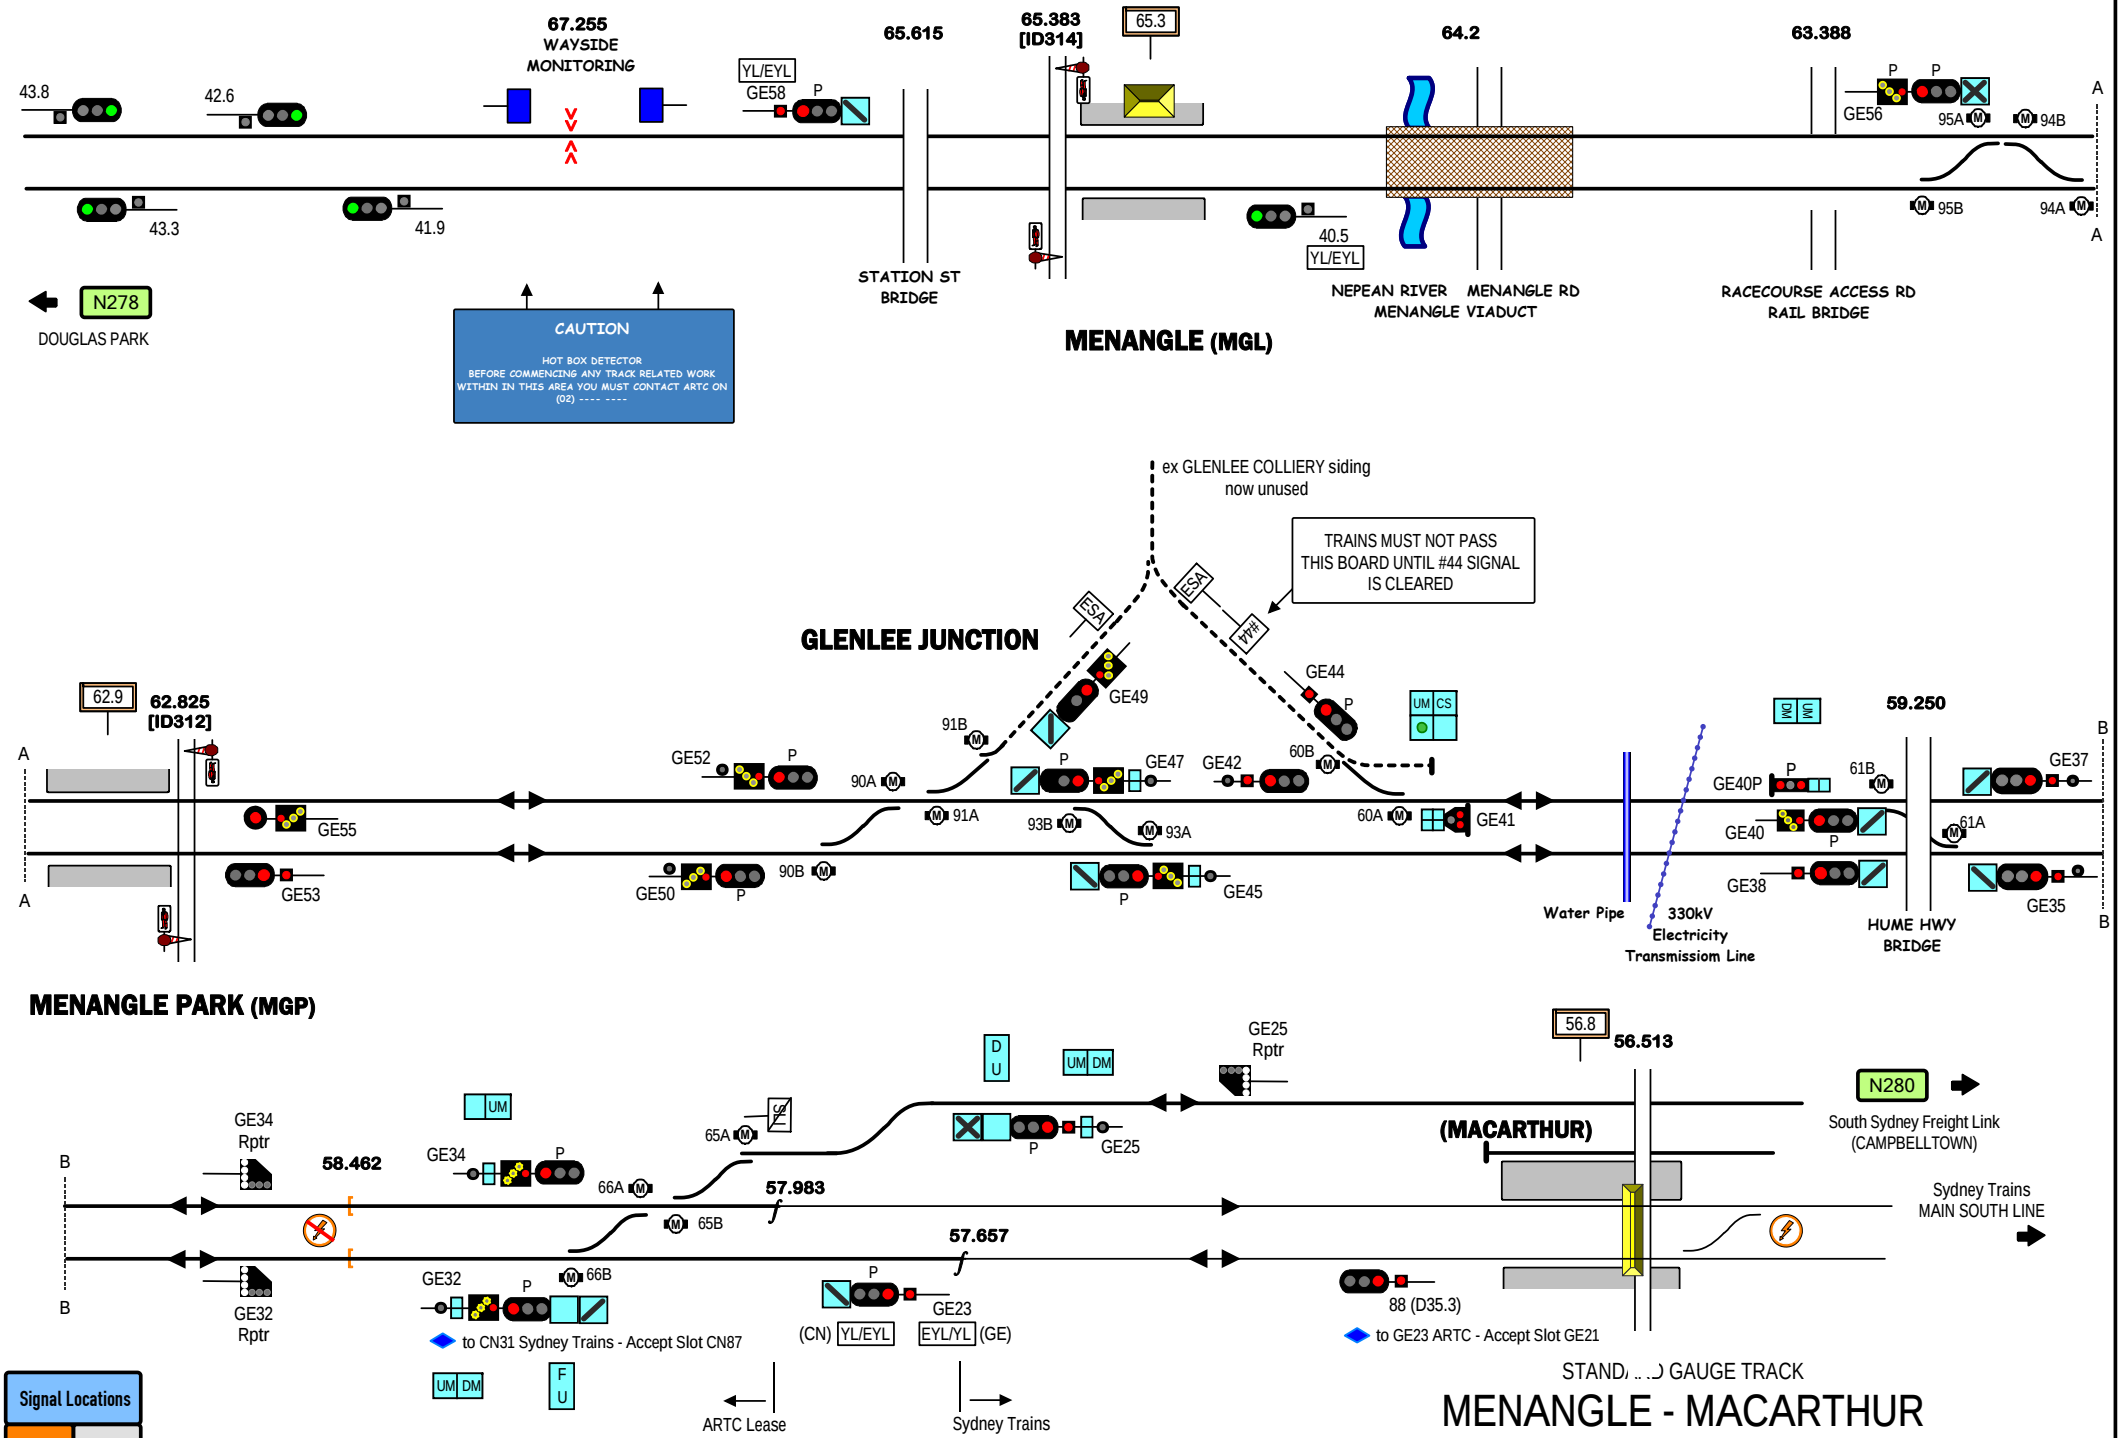
67.255
WAYSIDE
MONITORING
65.615
65.383
[ID314]
65.3
64.2
63.388
43.8
42.6
YL/EYL
GE58
P
GE56
95A
94B
A
43.3
41.9
95B
94A
40.5
YL/EYL
N278
DOUGLAS PARK
CAUTION
HOT BOX DETECTOR
BEFORE COMMENCING ANY TRACK RELATED WORK
WITHIN IN THIS AREA YOU MUST CONTACT ARTC ON
(02) ---- ----
STATION ST
BRIDGE
NEPEAN RIVER
MENANGLE VIADUCT
MENANGLE RD
RACECOURSE ACCESS RD
RAIL BRIDGE
MENANGLE (MGL)
ex GLENLEE COLLIERY siding
now unused
TRAINS MUST NOT PASS
THIS BOARD UNTIL #44 SIGNAL
IS CLEARED
ESA
#44
GLENLEE JUNCTION
GE49
GE44
UM
CS
DM
62.9
62.825
[ID312]
91B
GE52
90A
91A
93B
93A
GE47
GE42
60B
60A
GE41
59.250
B
GE40P
61B
GE37
GE40
61A
GE55
GE53
GE50
90B
GE45
GE38
GE35
Water Pipe
330kV
Electricity
Transmission Line
HUME HWY
BRIDGE
MENANGLE PARK (MGP)
GE25
Rptr
56.8
56.513
D
U
UM
DM
N280
South Sydney Freight Link
(CAMPBELLTOWN)
GE34
Rptr
58.462
GE34
65A
66A
57.983
65B
GE25
(MACARTHUR)
Sydney Trains
MAIN SOUTH LINE
57.657
GE32
66B
GE32
Rptr
GE23
(CN)
YL/EYL
EYL/YL
(GE)
88 (D35.3)
to CN31 Sydney Trains - Accept Slot CN87
to GE23 ARTC - Accept Slot GE21
F
U
ARTC Lease
Sydney Trains
STANDARD GAUGE TRACK
MENANGLE - MACARTHUR
Signal Locations
Home
Support
© 2008 G F Vincent
N279