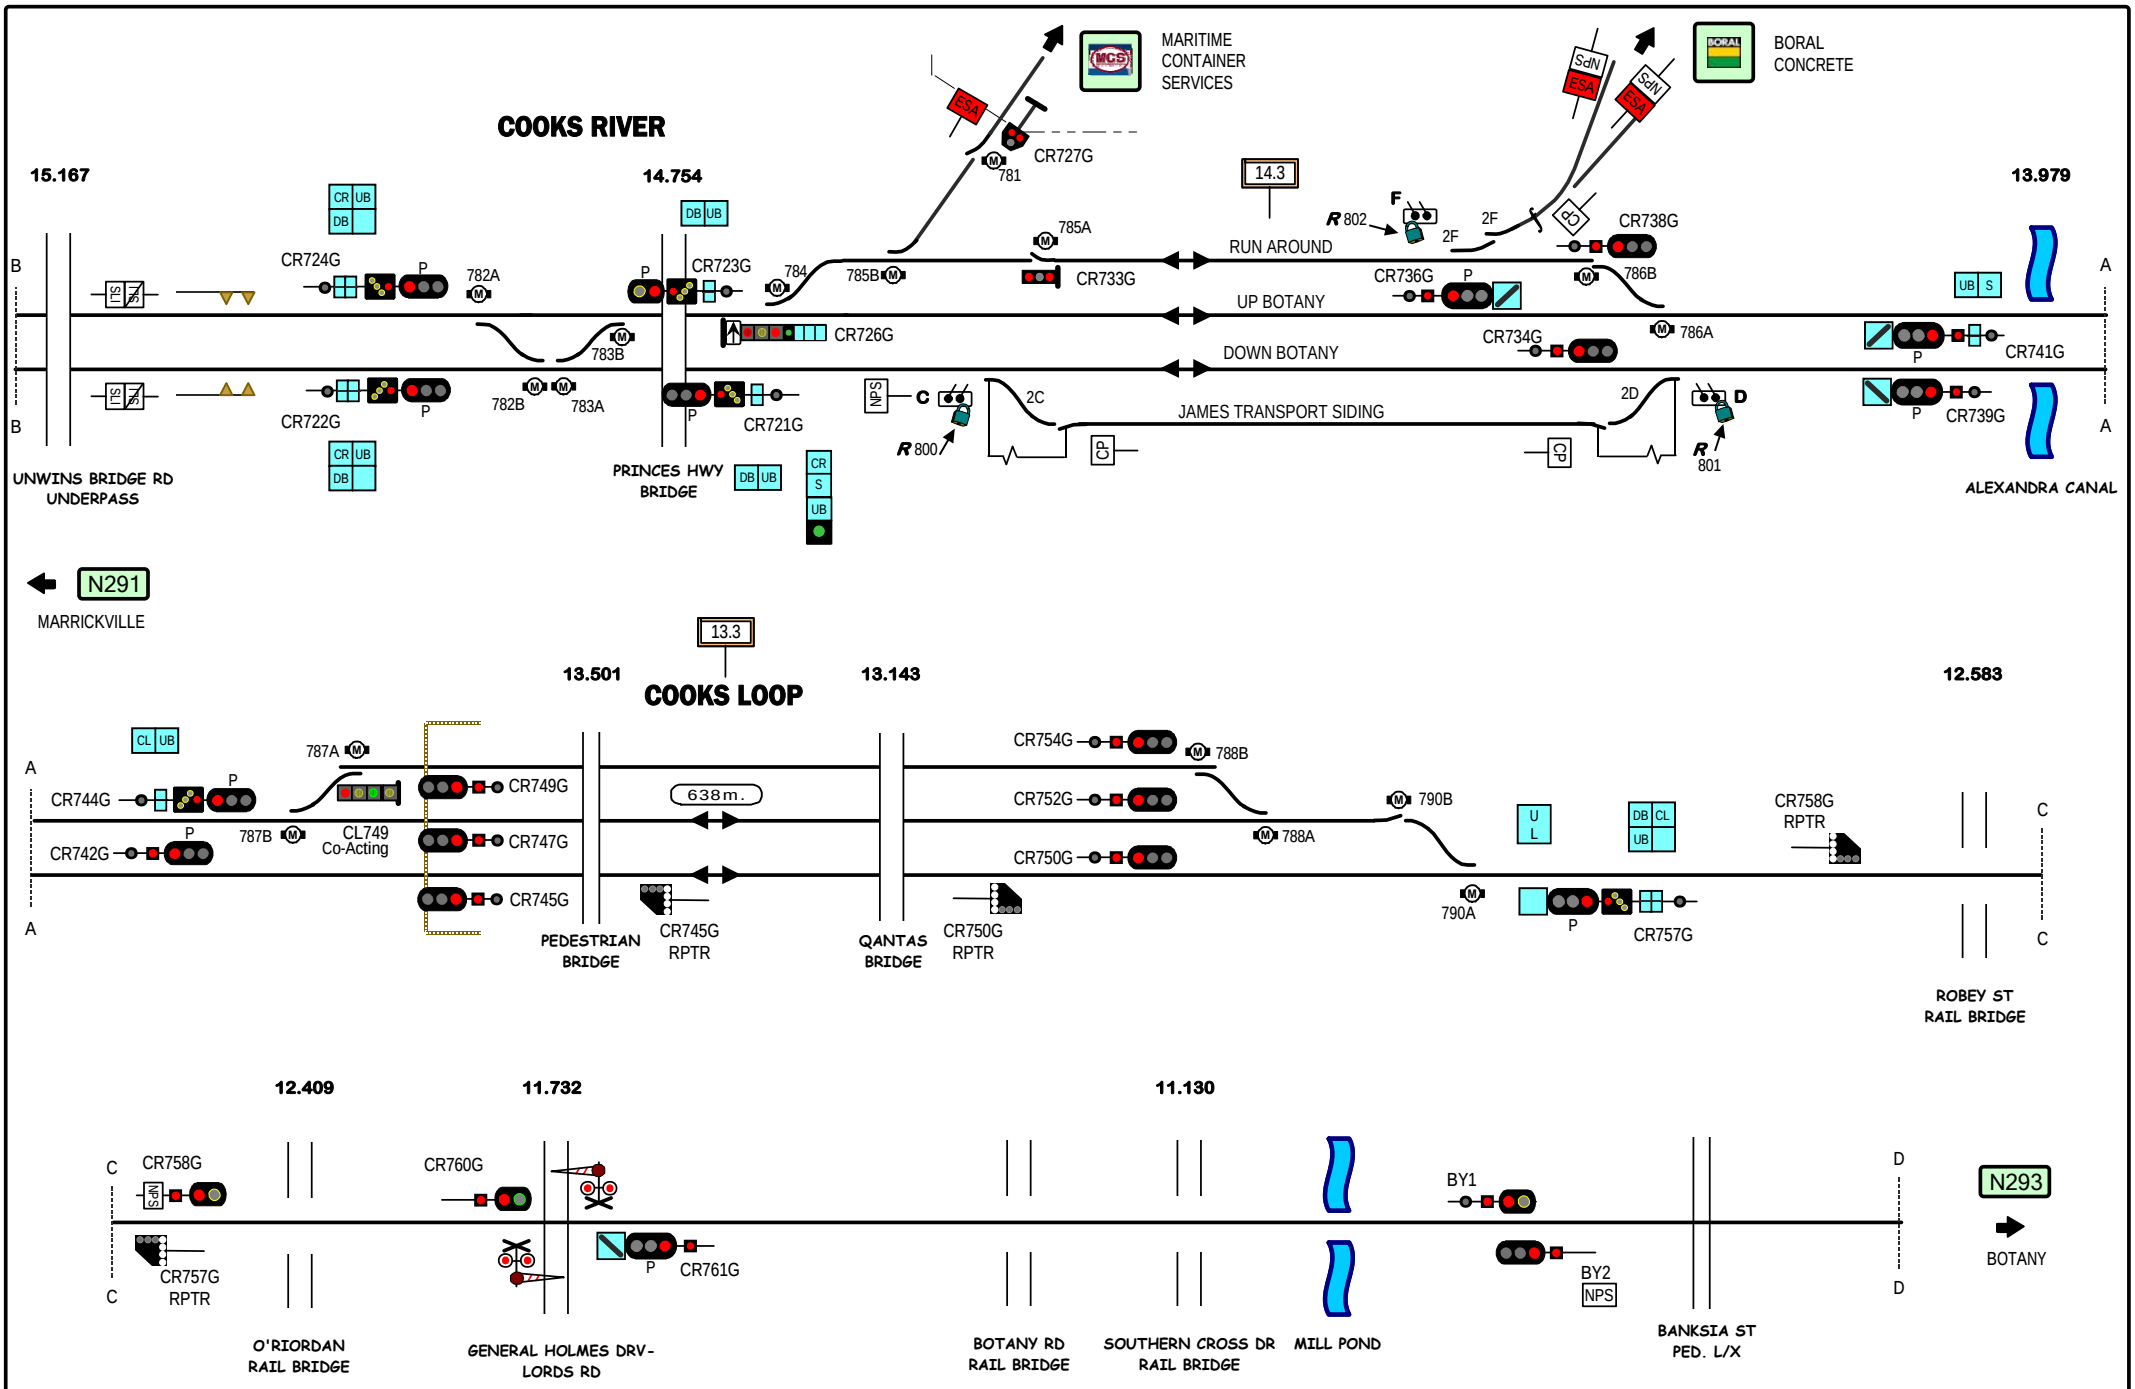
COOKS RIVER
15.167
14.754
13.979
MARITIME CONTAINER SERVICES
BORAL CONCRETE
CR727G
781
14.3
RUN AROUND
UP BOTANY
DOWN BOTANY
JAMES TRANSPORT SIDING
CR724G
782A
CR723G
784
785A
785B
CR733G
CR738G
CR736G
786B
CR726G
783B
CR734G
786A
CR741G
CR722G
782B
783A
CR721G
CR739G
UNWINS BRIDGE RD UNDERPASS
PRINCES HWY BRIDGE
ALEXANDRA CANAL
R 800
R 801
R 802
N291
MARRICKVILLE
13.3
13.501
COOKS LOOP
13.143
12.583
CR744G
CR742G
787A
787B
CL749 Co-Acting
CR749G
CR747G
CR745G
638m.
PEDESTRIAN BRIDGE
CR745G RPTR
QANTAS BRIDGE
CR754G
CR752G
CR750G
788B
788A
790B
790A
CR750G RPTR
CR757G
CR758G RPTR
ROBEY ST RAIL BRIDGE
12.409
11.732
11.130
CR758G
CR757G RPTR
CR760G
CR761G
BY1
BY2
O'RIORDAN RAIL BRIDGE
GENERAL HOLMES DRV-LORDS RD
BOTANY RD RAIL BRIDGE
SOUTHERN CROSS DR RAIL BRIDGE
MILL POND
BANKSIA ST PED. L/X
N293
BOTANY
Signal Locations
Home
Support
© 2008 G F Vincent
STANDARD GAUGE TRACK
COOKS RIVER - BOTANY
N292