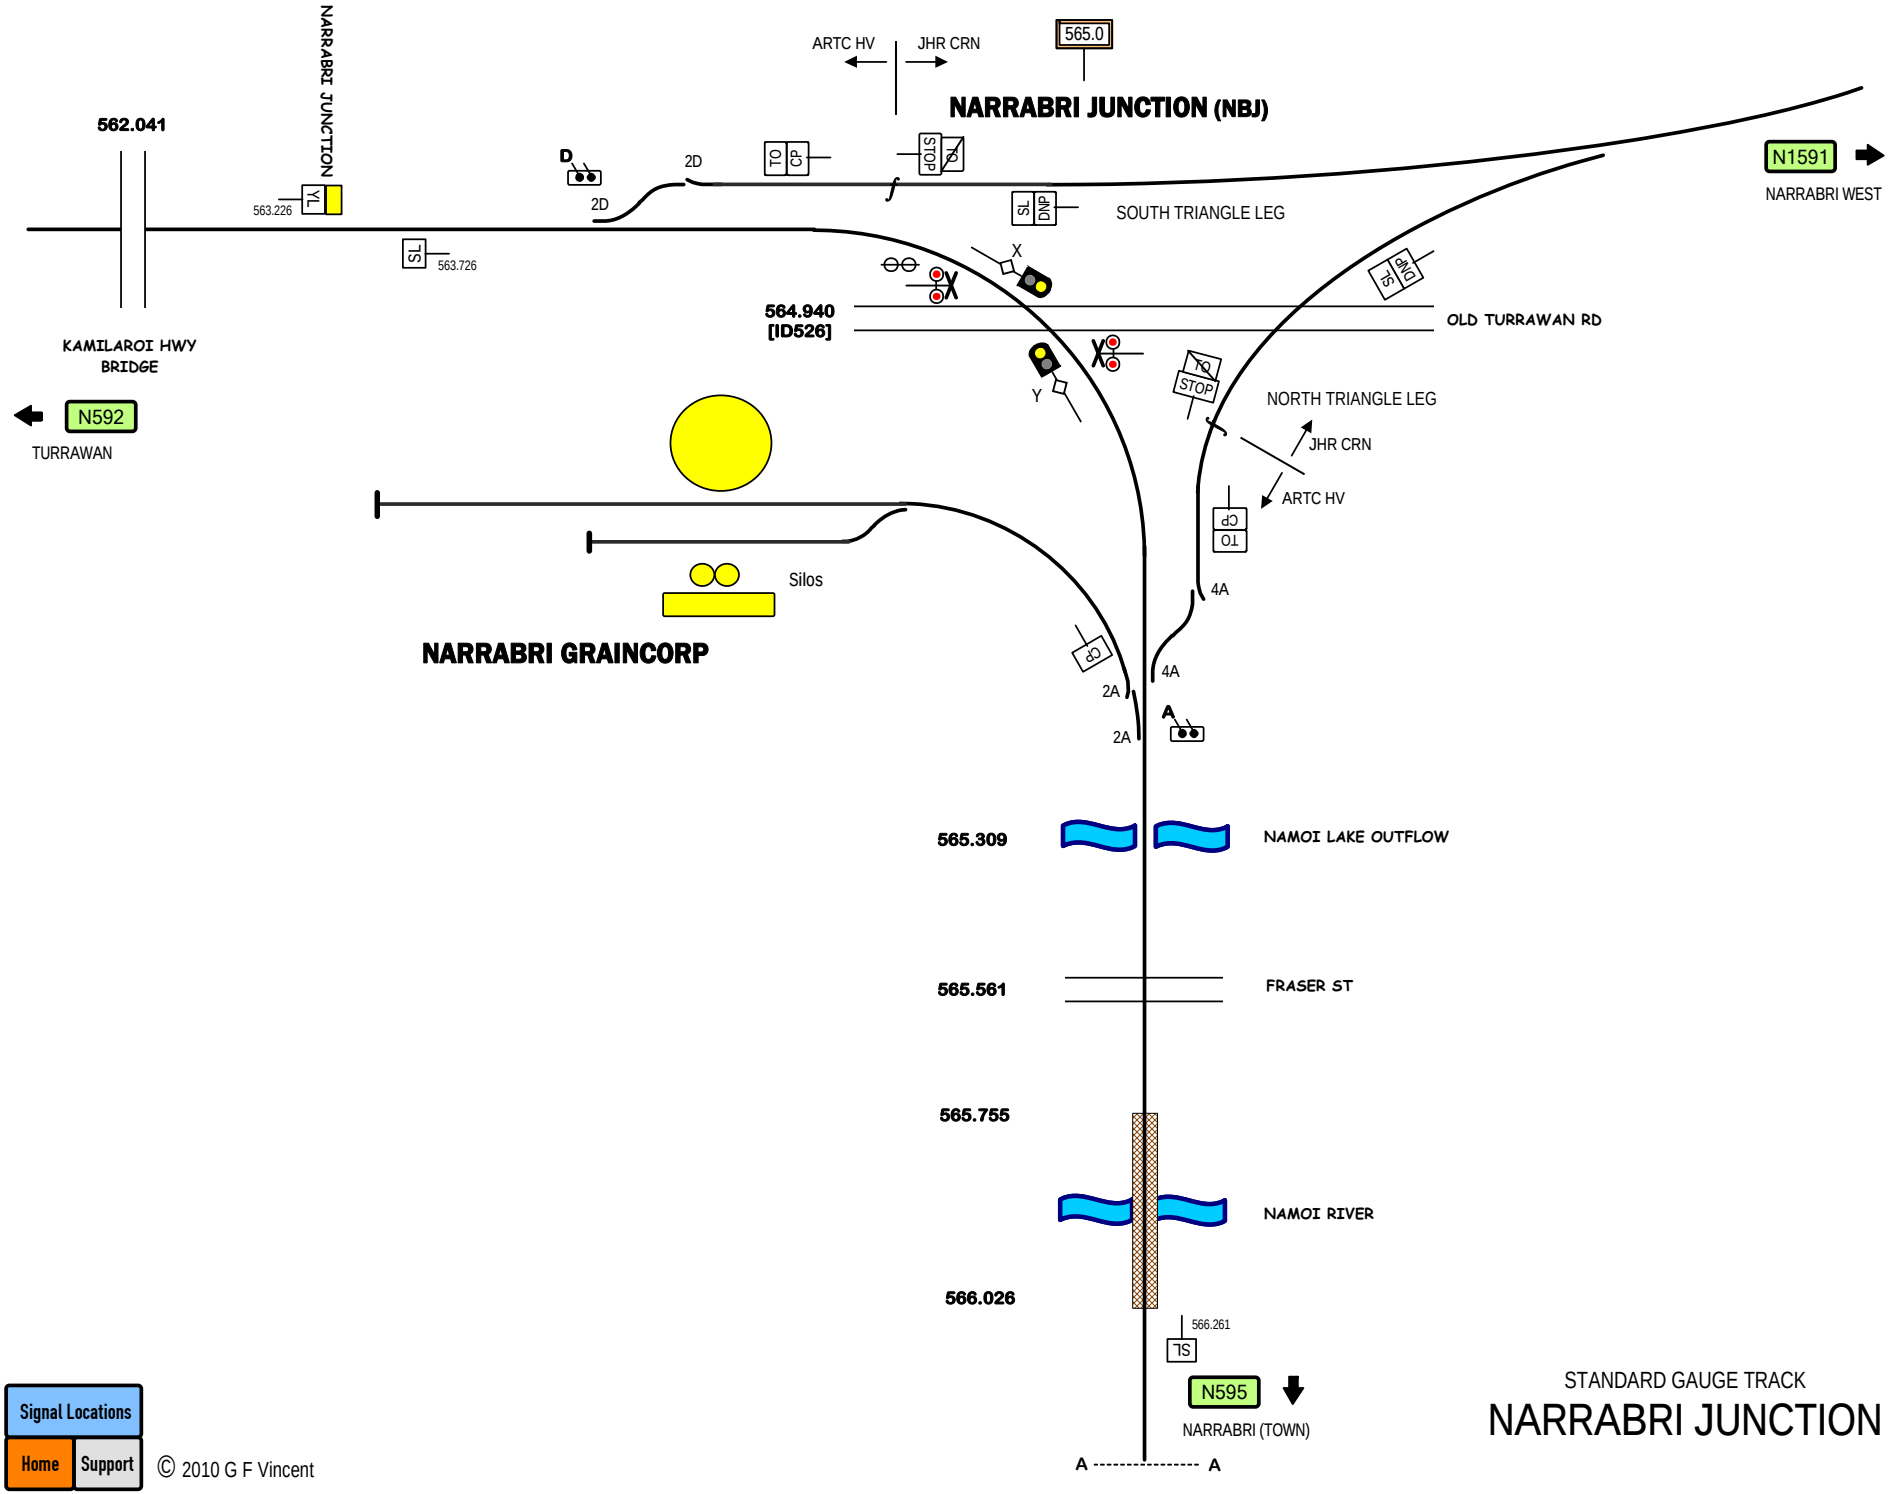
NARRABRI JUNCTION
562.041
563.226
563.726
ARTC HV
JHR CRN
565.0
NARRABRI JUNCTION (NBJ)
D
2D
2D
TO
CP
STOP
TS
DNP
SOUTH TRIANGLE LEG
N1591
NARRABRI WEST
X
564.940
[ID526]
OLD TURRAWAN RD
KAMILAROI HWY
BRIDGE
N592
TURRAWAN
Y
TO
STOP
NORTH TRIANGLE LEG
JHR CRN
ARTC HV
TO
CP
4A
Silos
NARRABRI GRAINCORP
CP
2A
4A
2A
A
565.309
NAMOI LAKE OUTFLOW
565.561
FRASER ST
565.755
NAMOI RIVER
566.026
566.261
SL
N595
NARRABRI (TOWN)
A ---------- A
STANDARD GAUGE TRACK
NARRABRI JUNCTION
N594
Signal Locations
Home
Support
© 2010 G F Vincent