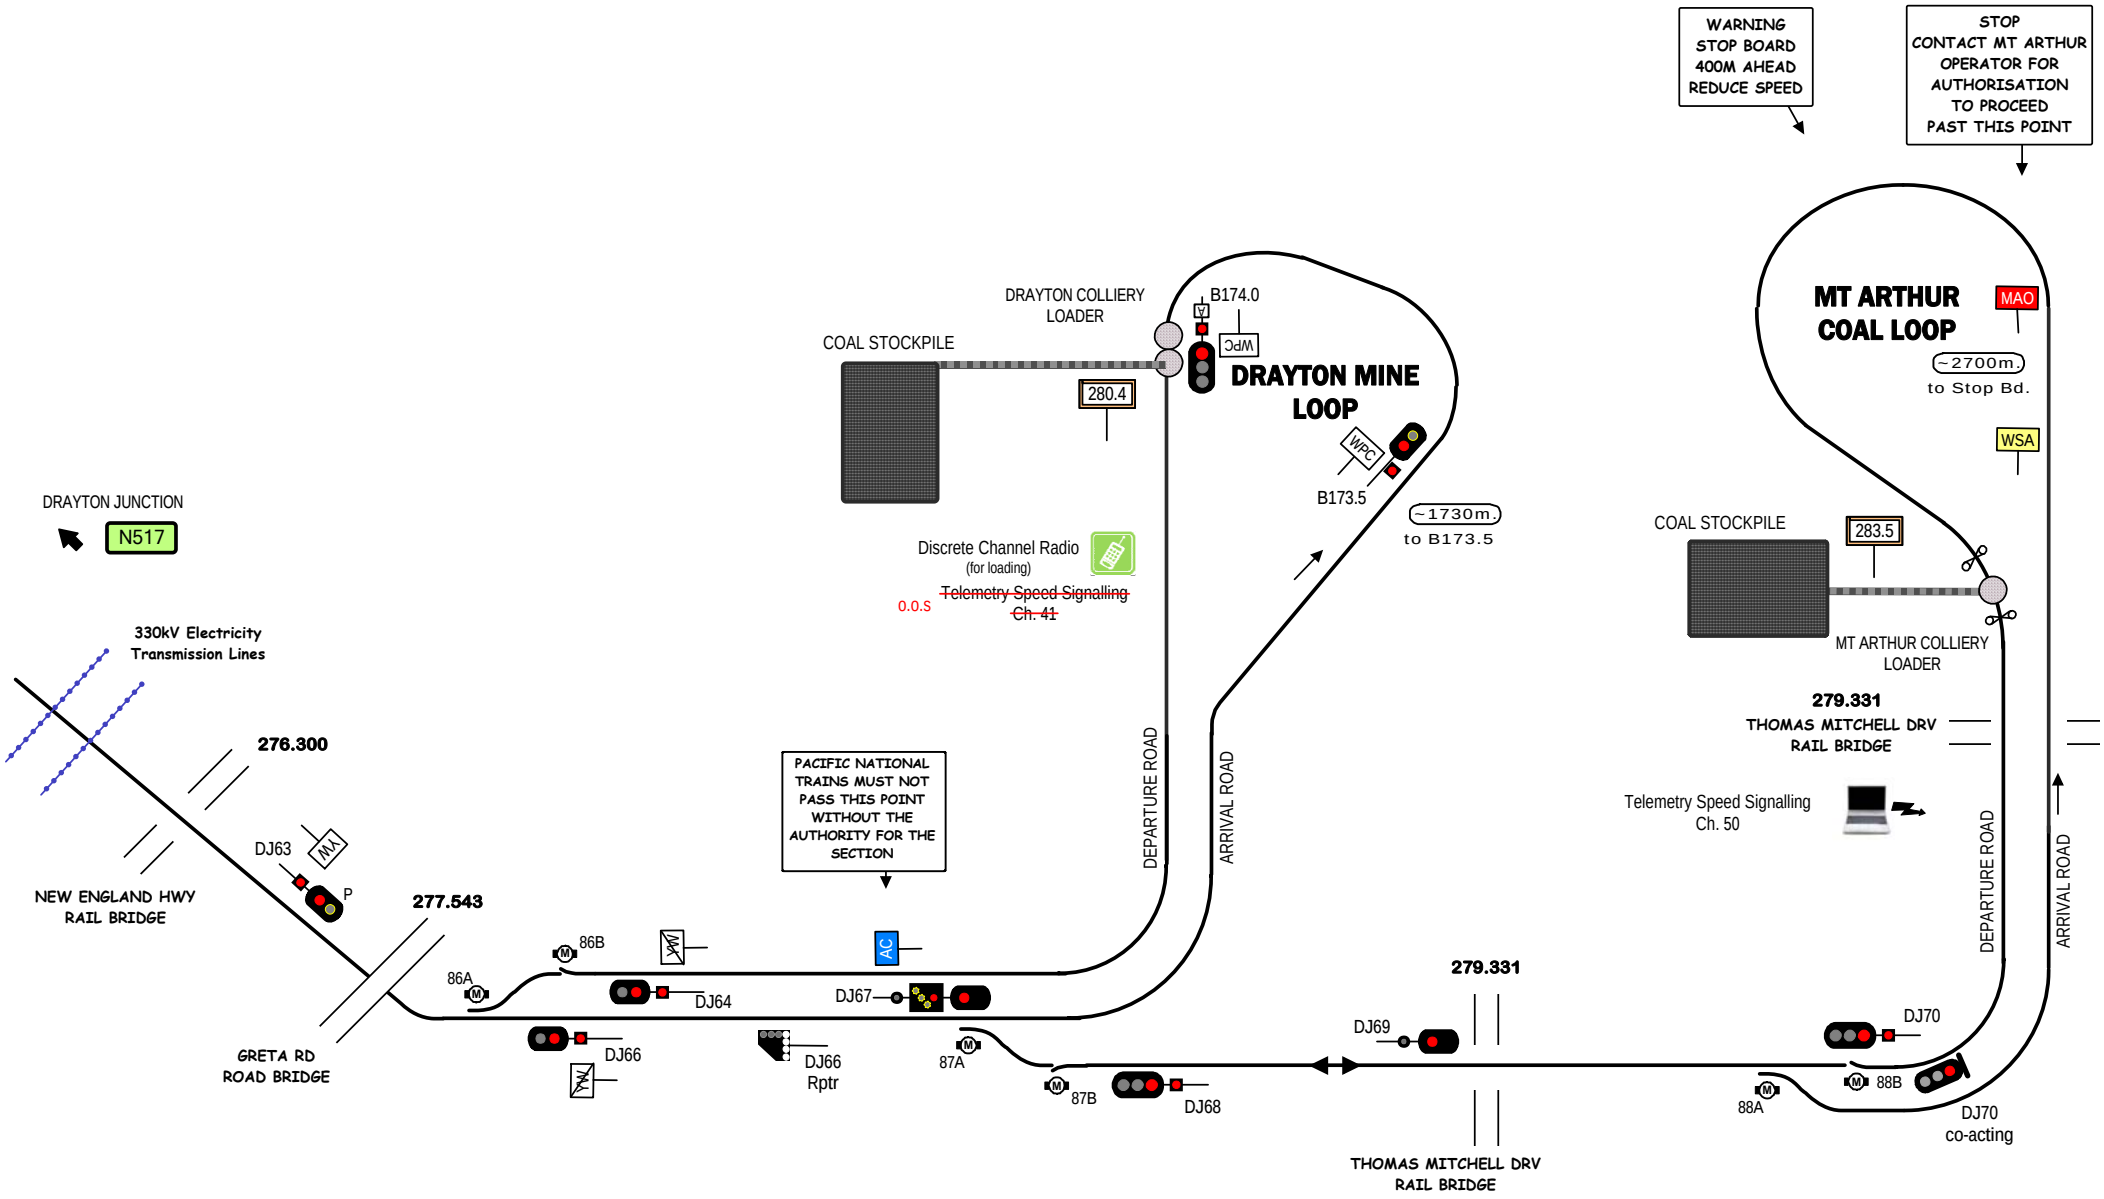

Signal Locations

Home | Support

© 2011 G F Vincent

STANDARD GAUGE TRACK

DRAYTON-MT ARTHUR BRANCH

N526