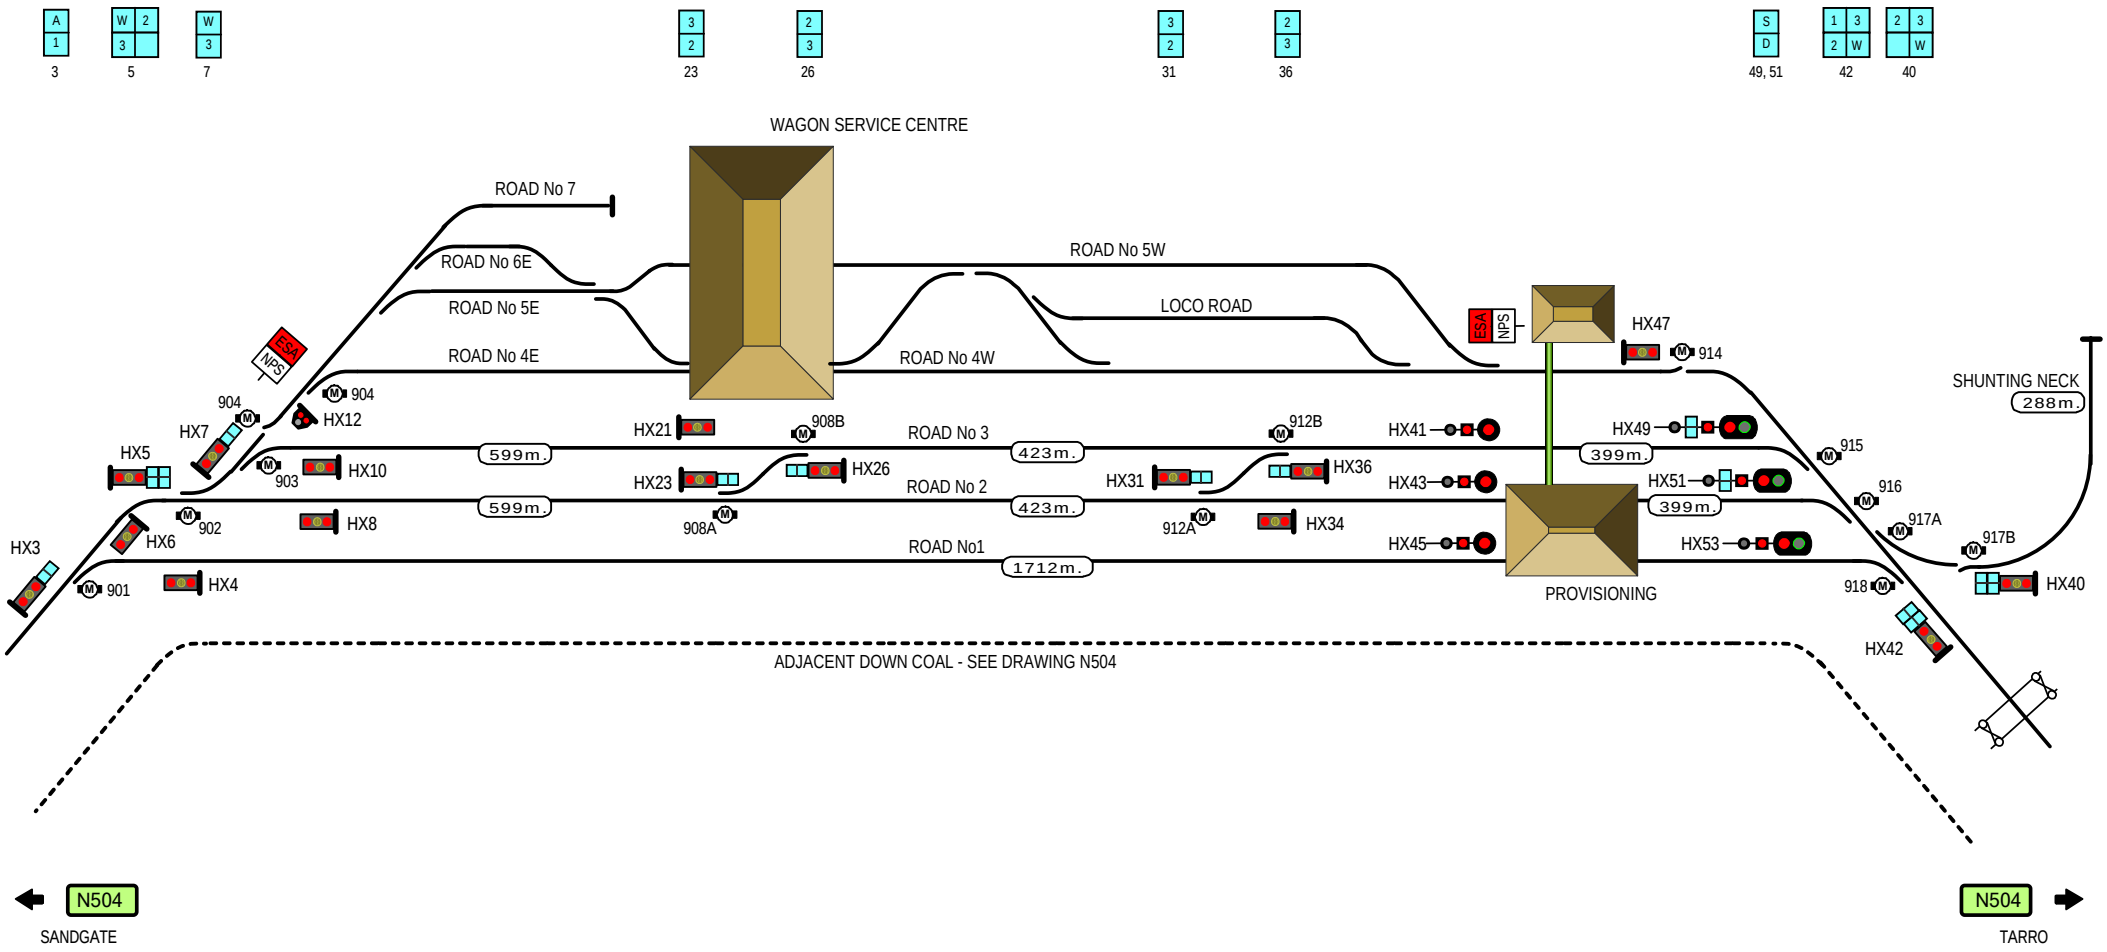

Signal Locations

Home | Support

Axle Counter detection for signalling on these lines.

© 2011 G F Vincent

STANDARD GAUGE TRACK

HEXHAM TRAIN SUPPORT FACILITY

AURIZON

N529