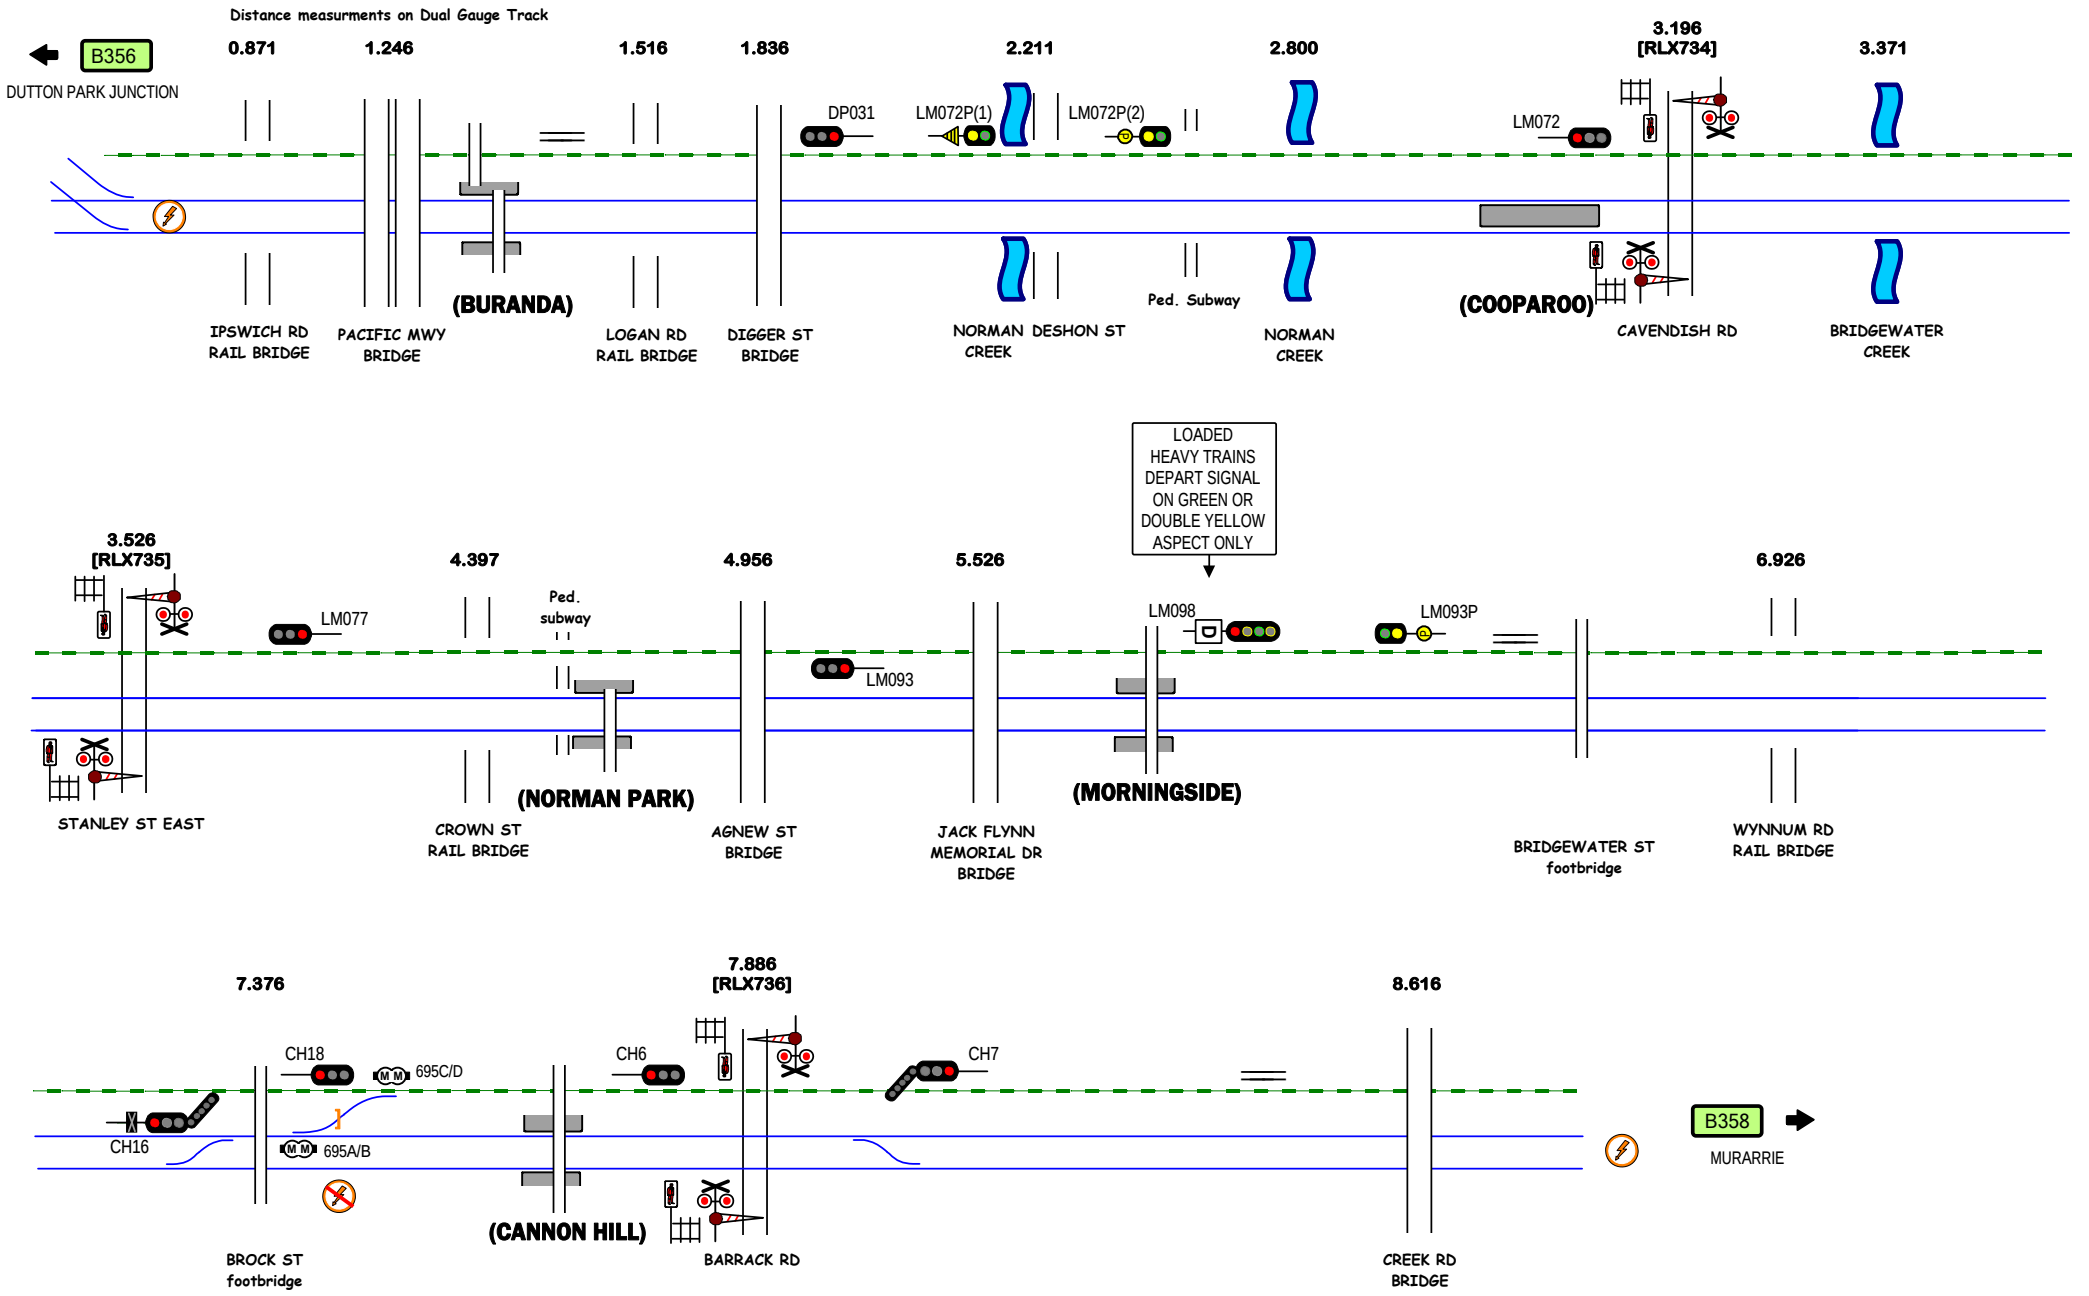
Distance measurments on Dual Gauge Track
B356
DUTTON PARK JUNCTION
0.871
1.246
1.516
1.836
2.211
2.800
3.196
[RLX734]
3.371
DP031
LM072P(1)
LM072P(2)
LM072
IPSWICH RD RAIL BRIDGE
PACIFIC MWY BRIDGE
(BURANDA)
LOGAN RD RAIL BRIDGE
DIGGER ST BRIDGE
NORMAN CREEK
DESHON ST
Ped. Subway
NORMAN CREEK
(COOPAROO)
CAVENDISH RD
BRIDGEWATER CREEK
LOADED HEAVY TRAINS DEPART SIGNAL ON GREEN OR DOUBLE YELLOW ASPECT ONLY
3.526
[RLX735]
4.397
4.956
5.526
6.926
LM077
Ped. subway
LM093
LM098
LM093P
STANLEY ST EAST
CROWN ST RAIL BRIDGE
(NORMAN PARK)
AGNEW ST BRIDGE
JACK FLYNN MEMORIAL DR BRIDGE
(MORNINGSIDE)
BRIDGEWATER ST footbridge
WYNNUM RD RAIL BRIDGE
7.376
7.886
[RLX736]
8.616
CH18
695C/D
CH6
CH7
CH16
695A/B
BROCK ST footbridge
(CANNON HILL)
BARRACK RD
CREEK RD BRIDGE
B358
MURARRIE
STANDARD GAUGE TRACK
DUAL (sg + ng) TRACK
NARROW GAUGE TRACK
DUTTON PARK JUNCTION - CANNON HILL
Signal Locations
Home
Support
© 2011G F Vincent
B357