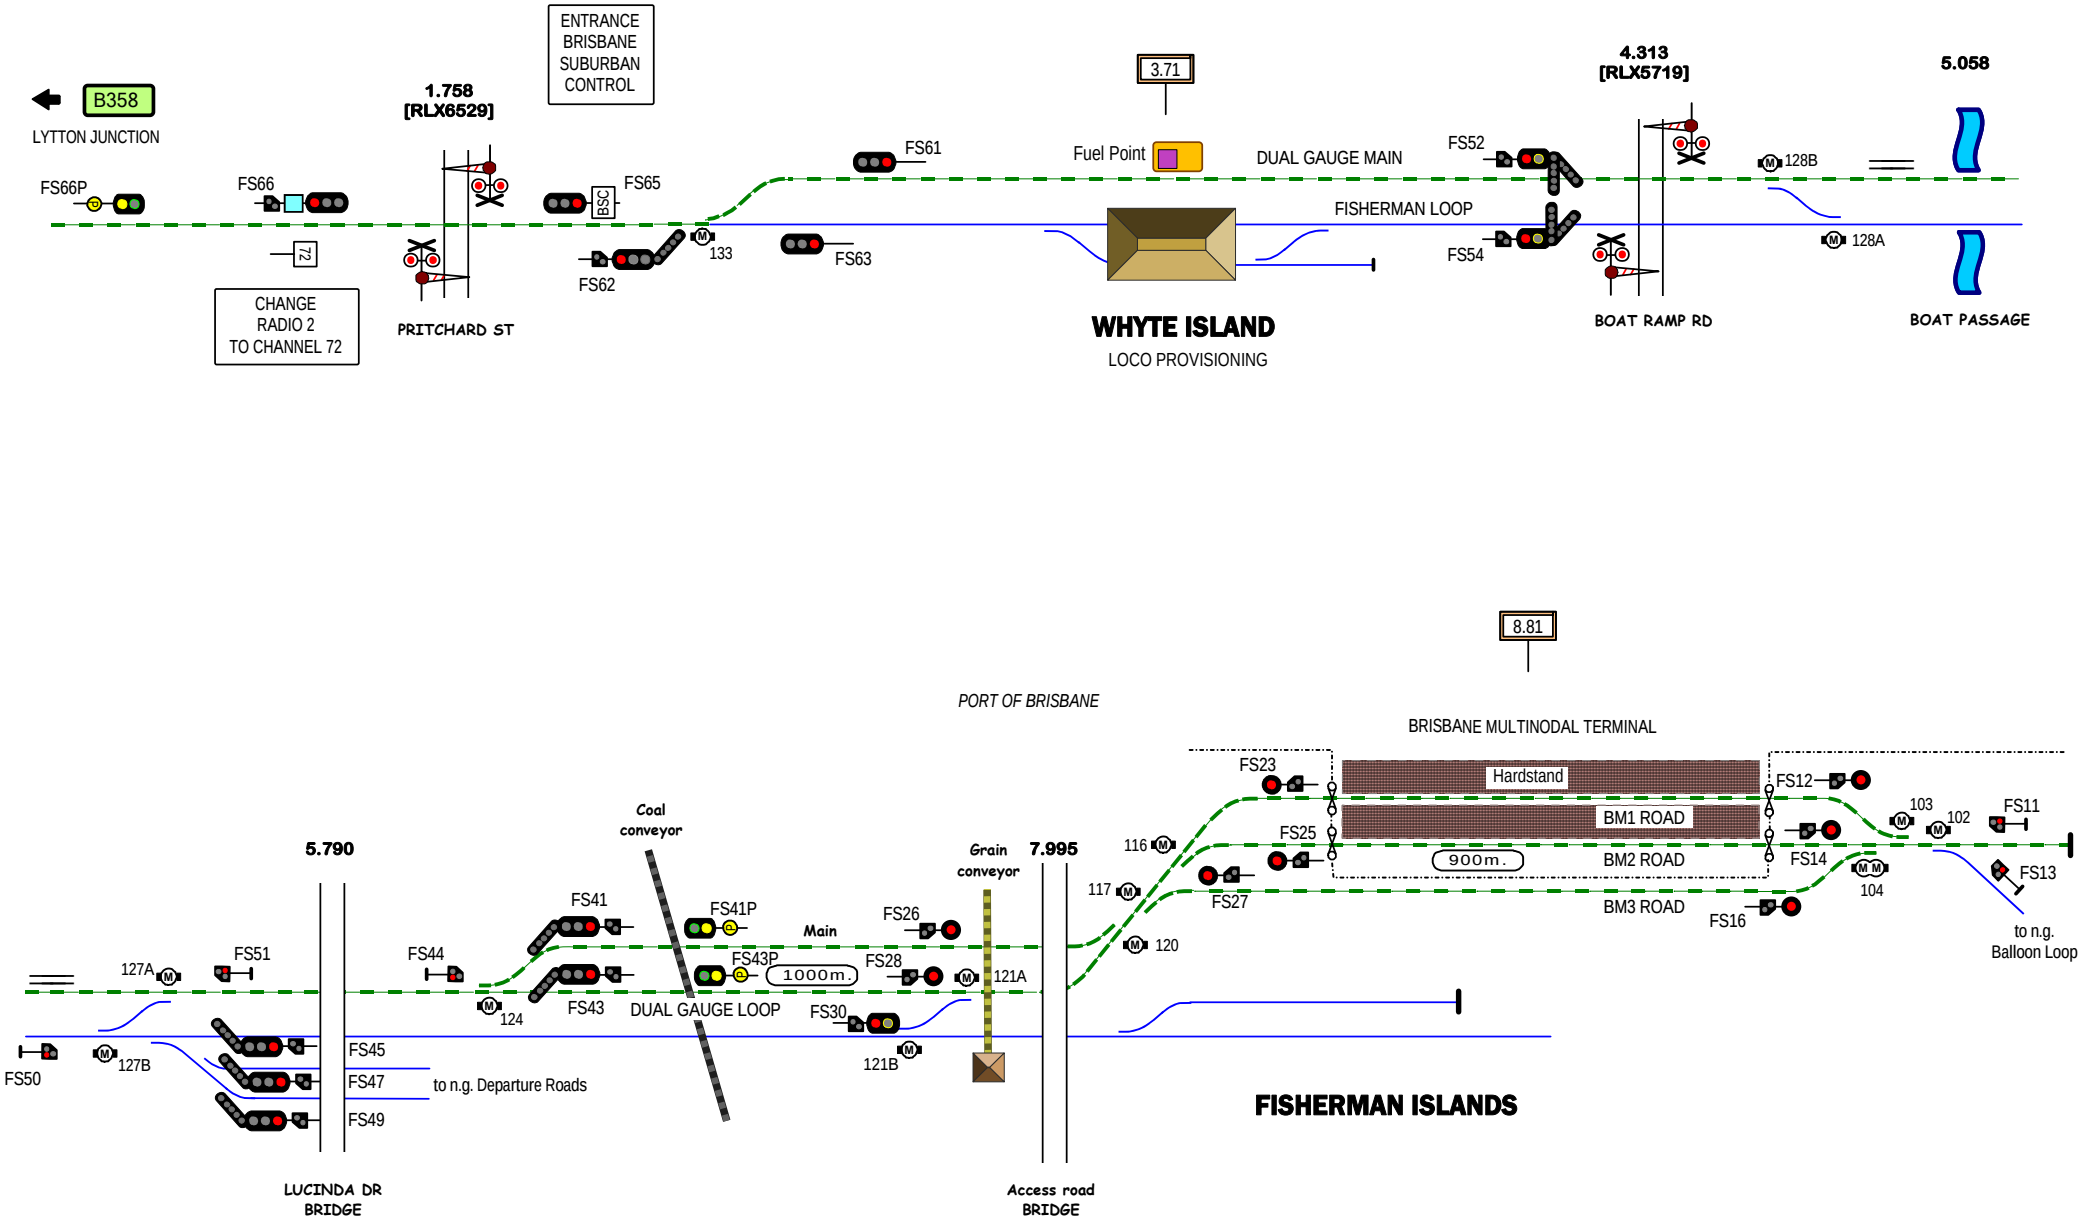

STANDARD GAUGE TRACK

DUAL (sg + ng) TRACK

NARROW GAUGE TRACK

FISHERMAN ISLANDS

Signal Locations

Home | Support

© 2011 G F Vincent

B359