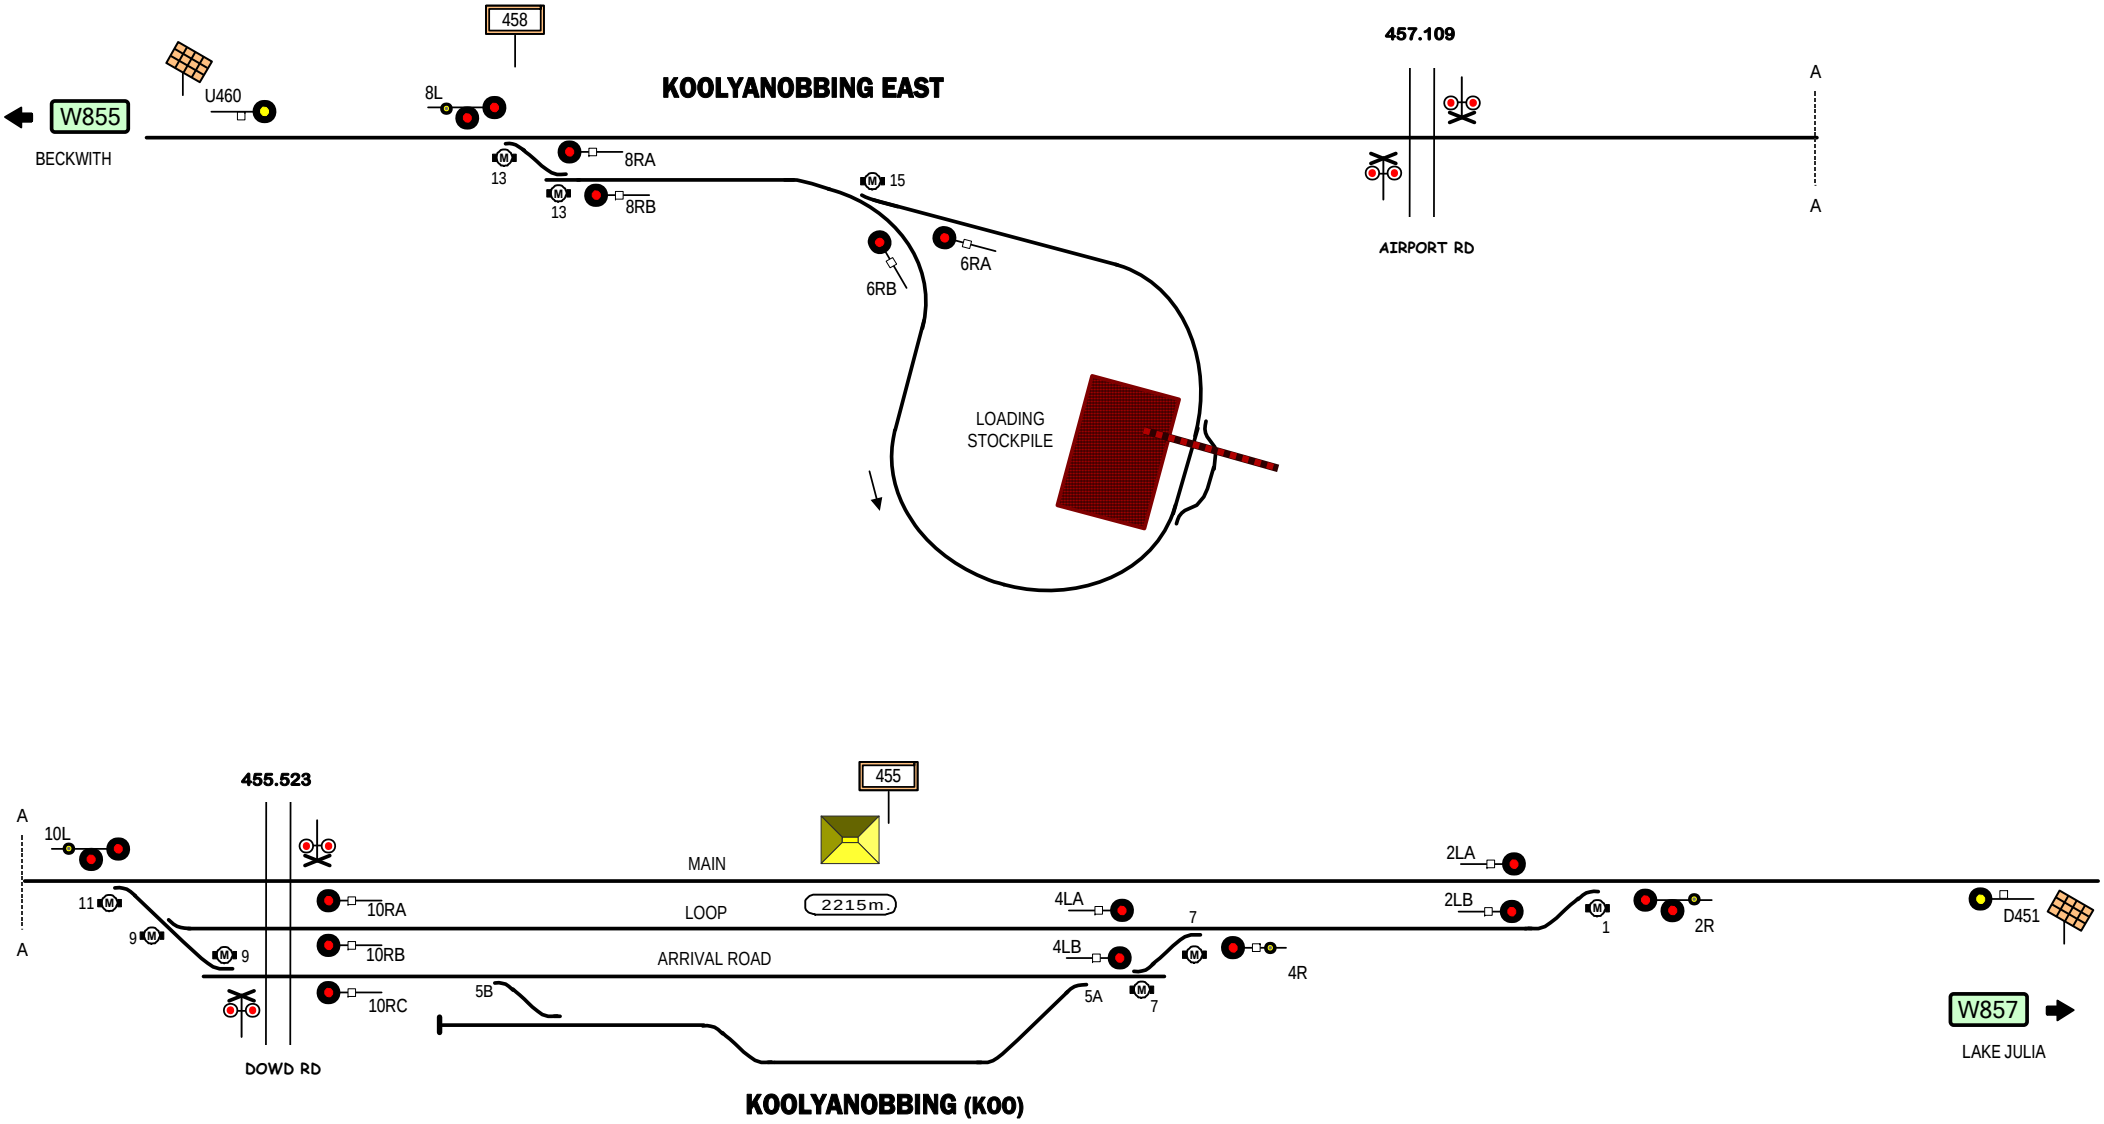

Signal Locations

Home | Support

© 2014 G F Vincent

STANDARD GAUGE TRACK

KOOLYANOBBING EAST - KOOYLANOBBING

W856