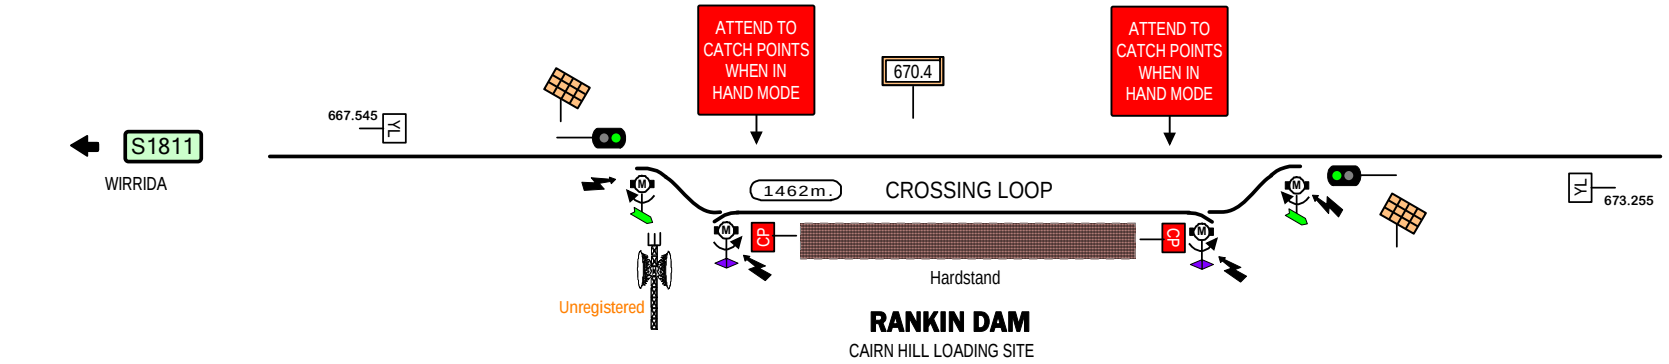

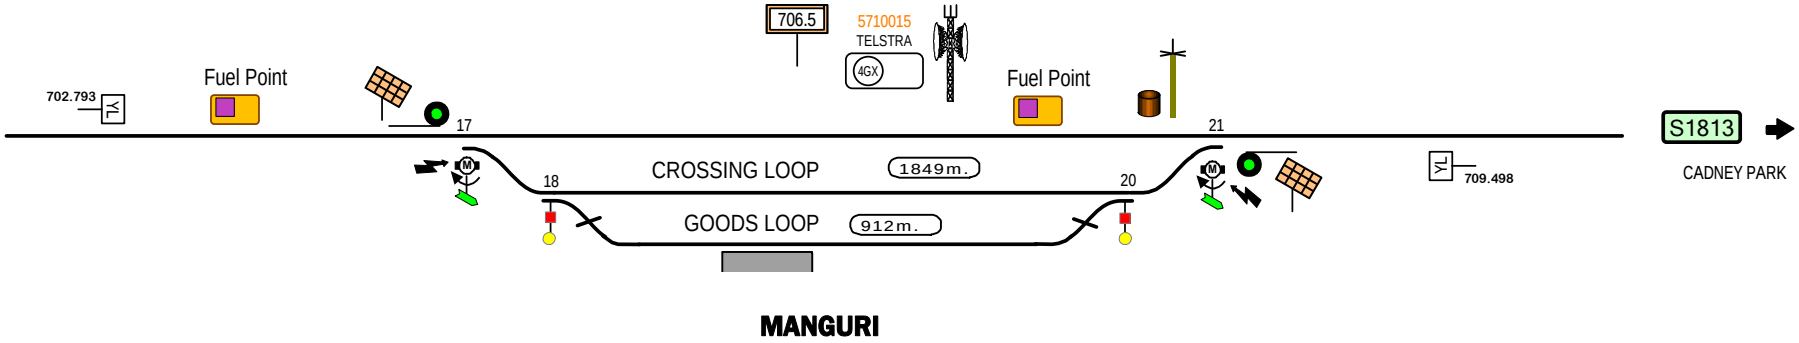

STANDARD GAUGE TRACK

RANKIN DAM - MANGURI

S1812

Home Support

© 2013 G F Vincent