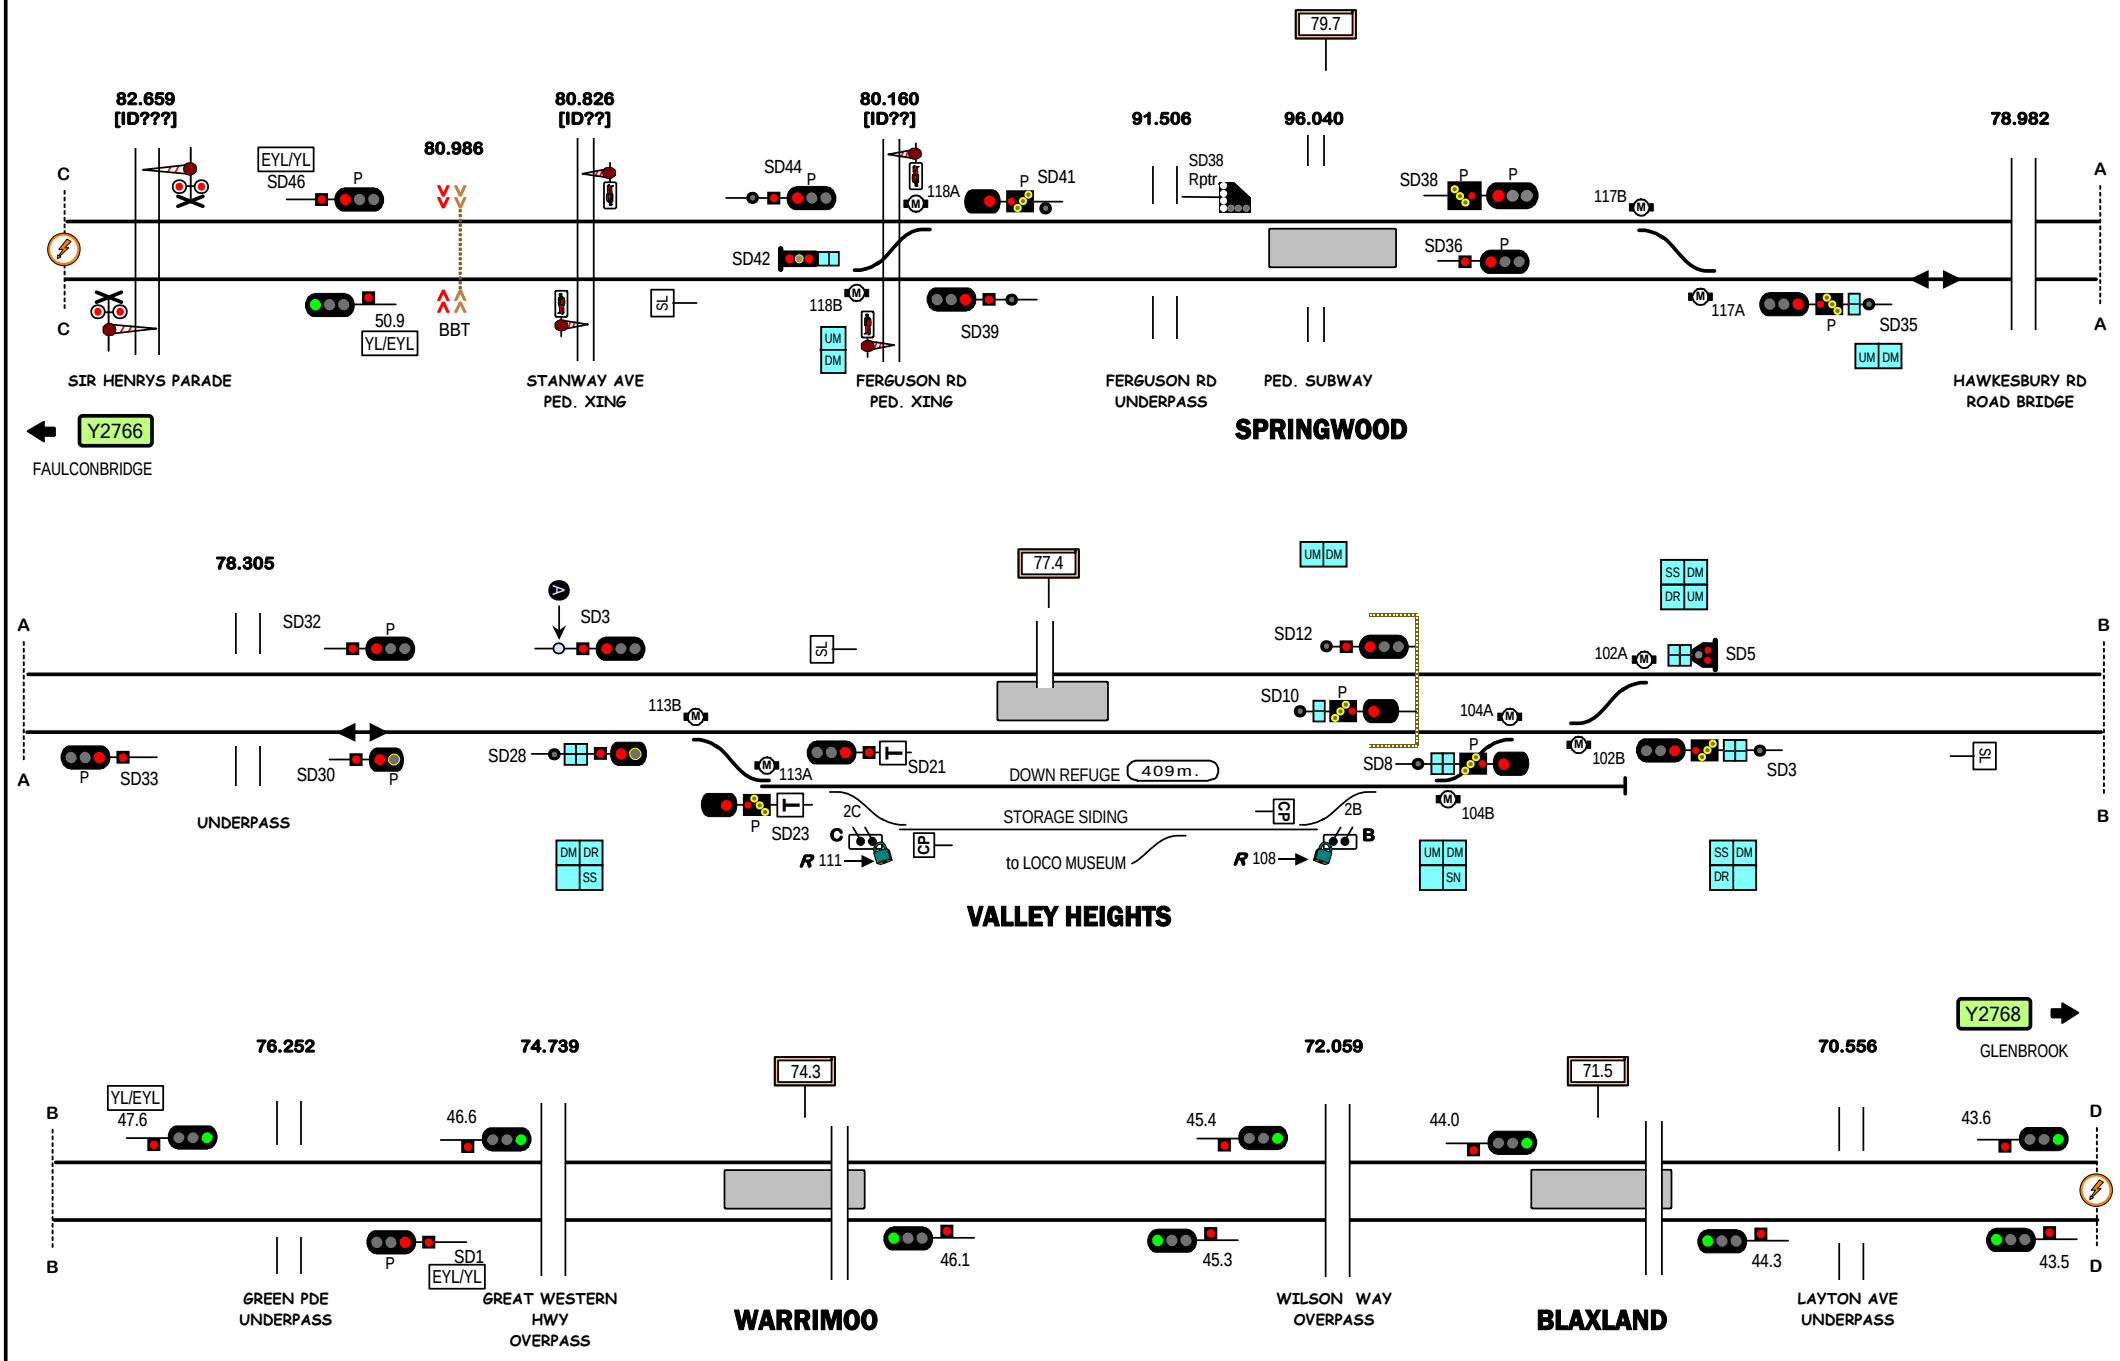
79.7
82.659
[ID???]
80.826
[ID??]
80.160
[ID??]
91.506
96.040
78.982
EYL/YL
SD46
80.986
SD44
118A
SD41
SD38
Rptr
SD38
117B
SD42
SD36
118B
SD39
117A
SD35
50.9
YL/EYL
BBT
SL
UM
DM
SIR HENRYS PARADE
STANWAY AVE
PED. XING
FERGUSON RD
PED. XING
FERGUSON RD
UNDERPASS
PED. SUBWAY
HAWKESBURY RD
ROAD BRIDGE
SPRINGWOOD
Y2766
FAULCONBRIDGE
78.305
77.4
SD32
SD3
SD12
SD5
102A
SD10
104A
113B
SD33
SD30
SD28
113A
SD21
DOWN REFUGE
409m.
SD8
102B
SD3
UNDERPASS
SD23
2C
STORAGE SIDING
2B
104B
R 111
to LOCO MUSEUM
R 108
VALLEY HEIGHTS
Y2768
GLENBROOK
76.252
74.739
74.3
72.059
71.5
70.556
YL/EYL
47.6
46.6
45.4
44.0
43.6
SD1
EYL/YL
46.1
45.3
44.3
43.5
GREEN PDE
UNDERPASS
GREAT WESTERN
HWY
OVERPASS
WARRIMOO
WILSON WAY
OVERPASS
BLAXLAND
LAYTON AVE
UNDERPASS
STANDARD GAUGE TRACK
SPRINGWOOD - BLAXLAND
Y2767
Home
Support
© 2010 G F Vincent