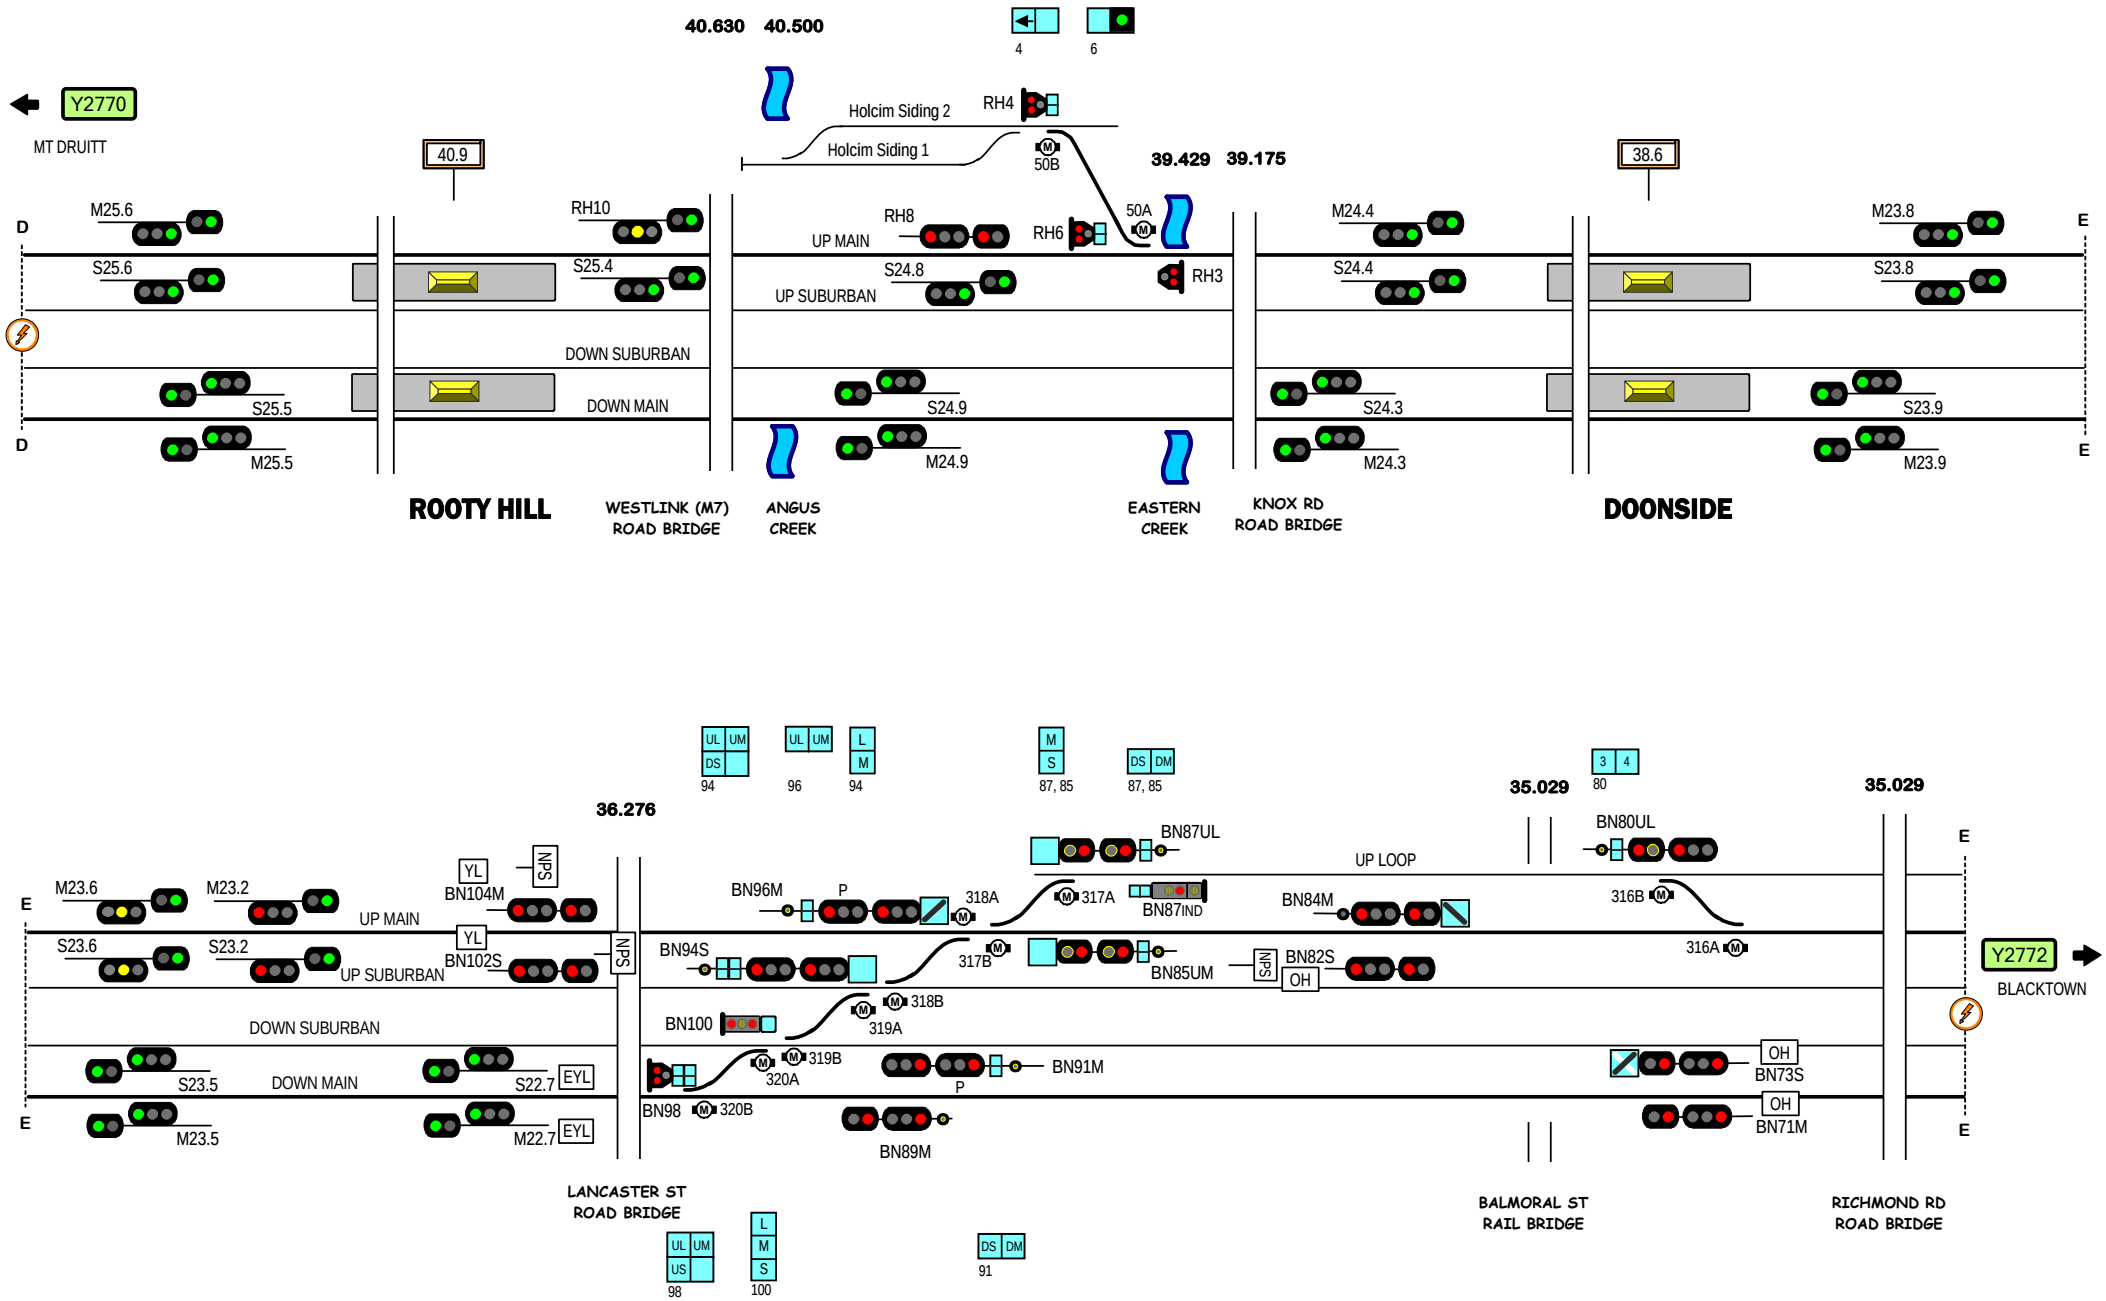


STANDARD GAUGE TRACK

# ROOTY HILL - (BLACKTOWN)

Y2771

Home Support

© 2010 G F Vincent