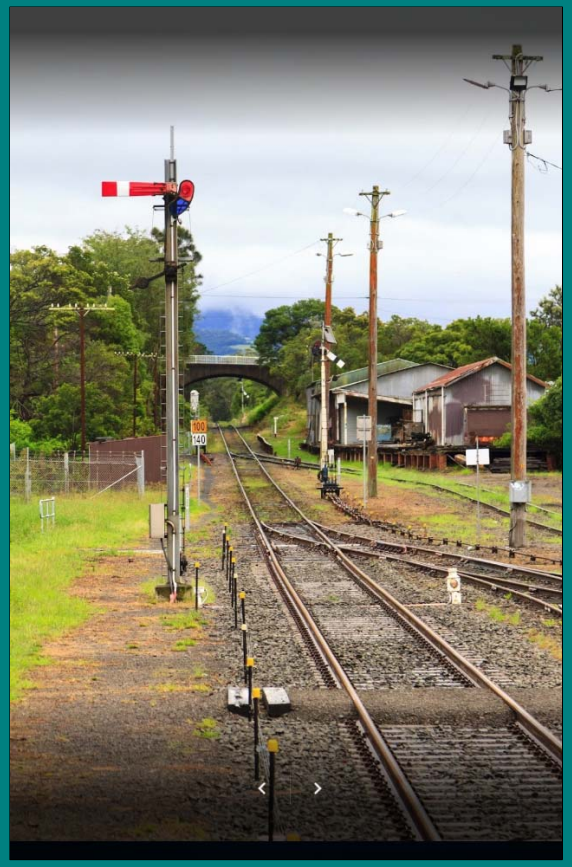

Railway Track and Signalling

ST

Sydney InterCity Network

Section: Meeks Rd Jcn - Bomaderry

Go to page 2 for index

G F Vincent 2018

Revised
1 Oct 2026

Diagrams: 2412

ILLAWARRA LINE TRACK & SIGNAL INDEX

Page	Drawing	Section
1	Cover	*Illawarra Intercity Line*
2		Index
3	Sect. Y5f	*Meeks Rd Junction - Bomaderry*
4	Y2401	Meeks Road Junctions
5	Y2402	Tempe - Arncliffe
6	Y2403	Banksia - Allawah
7	Y2404	Hurstville
8	Y2405	Penhurst - Mortdale
9	Y2406	Oatley - Jannali
10	Y2407	Sutherland - Loftus
11	Y2408	Engadine - Heathcote
12	Y2409	Waterfall
13	Y2410	Helensburgh - Metro Colliery Jcn
14	Y2411	Oatford - Stanwell Park
15	Y2412	Coal Cliff - Wombarra
16	Y2413	Coledale - Thirroul
17	Y2414	Bulli - North Wollongong
18	Y2415	Wollongong
19	Y2416	Coniston - Unanderra North Junction
20	Y2417	Unanderra
21	Y2418	Kembla Grange - Dapto
22	Y2419	Albion Park - Dunmore Quarry Jcn
23	Y2420	Minnamurra - Kiama
24	Y2421	Gerrigong - Berry
25	Y2422	Bomaderry

Page	Drawing	Section	
		Private yards	
26	Y2441	Metropolitan Colliery	
27	Y2446	Dunmore Quarry	
28	Y2447	Bombo Quarry	
29	Y2448	Shoalhaven Starches Siding	
30	Sect. Y6	*Port Kembla Branch*	
31	Y2451	Lysaught's - Cringila	
32	Y2452	Port Kembla North - Port Kembla	
33	Sect. P	*Port Kembla Industrials*	
34	Y2461	Inner Harbour	Port Authority
35	Y2462	North & South Sub Sidings	Port Authority
36	Y2463	Jetty Sidings	Port Authority
37	Y2471	Steel Fabrication	Bluescope
38	Y2472	Lysaght's Siding	Bluescope
39	Y2473	BOS Steel Manufacturing	Bluescope
40	Y2474	Cringila Exchange Sidings	Bluescope
41	Y2475	Coal Receival & Coking	Bluescope
	Y2476	*Reserved*	Bluescope
42	Y2477	Loco & Wagon Maintenace	Bluescope
	Y2478	*Reserved*	
		Kemira Valley (Mt Kembla) Line	
43	Y2481	Cringila - (Cordeaux Heights)	Bluescope
44	Y2482	(Mt Kembla T/ship) - Kemira Valley Loader	Bluescope
45	Y2483	Unanderra Sidings	Bluescope

LINE	Illawarra Line (as Freight Network component)
SECTION	Meeks Road Junction - Bomaderry
PAGES	2401 - 2422

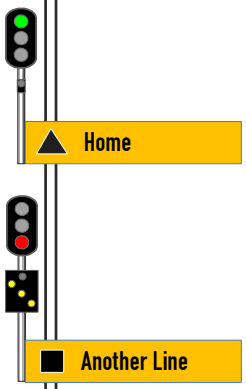

Sydney - Outer Sydney

WATERFALL
Helensburg
Metropolitan Colliery
METROPOLITAN COLLIERY JCN
Stanwell Park
Otford
Coalcliff
Scarborough
Wombarra
Coledale
Austinmer
Thirroul
Bulli
Woonona
Bellambi
Towradgi
Corrimal
Fairy Meadow
North Wollongong
Wollongong
Kembla Grange
Dapto
Port Kembla
Albion Park
Oak Flats
SHELLHARBOUR JCN
Dunmore Quarry
Minnamura
Bombo Quarry
BOMBO
KIAMA
Berry
Gerringong
BOMADERRY
Shoalhaven Starches

MEEKS RD JCN
ARTC MFN
WOLLI CREEK
(East Hills Line)
Tempe
Arncliffe
Banksia
Rockdale
Kogarah
Penshurst
Mortdale
Oatley
Hurstville
Allawah
Carlton
Como
Jannali
SUTHERLAND
Cronulla Branch
Loftus
Engadine
Heathcote
WATERFALL

Mount Kembla
Wollongong
Wollongong Yard
CONISTON
ARTC Line to
Moss Vale
Unanderra
North
UNANDERRA
Port Authority Line
to Inner Harbour
Lysaght's
BlueScope Line
to Steel Works
Refer Section P
Port Kembla Branch
Refer Section Y6

Section Y5f

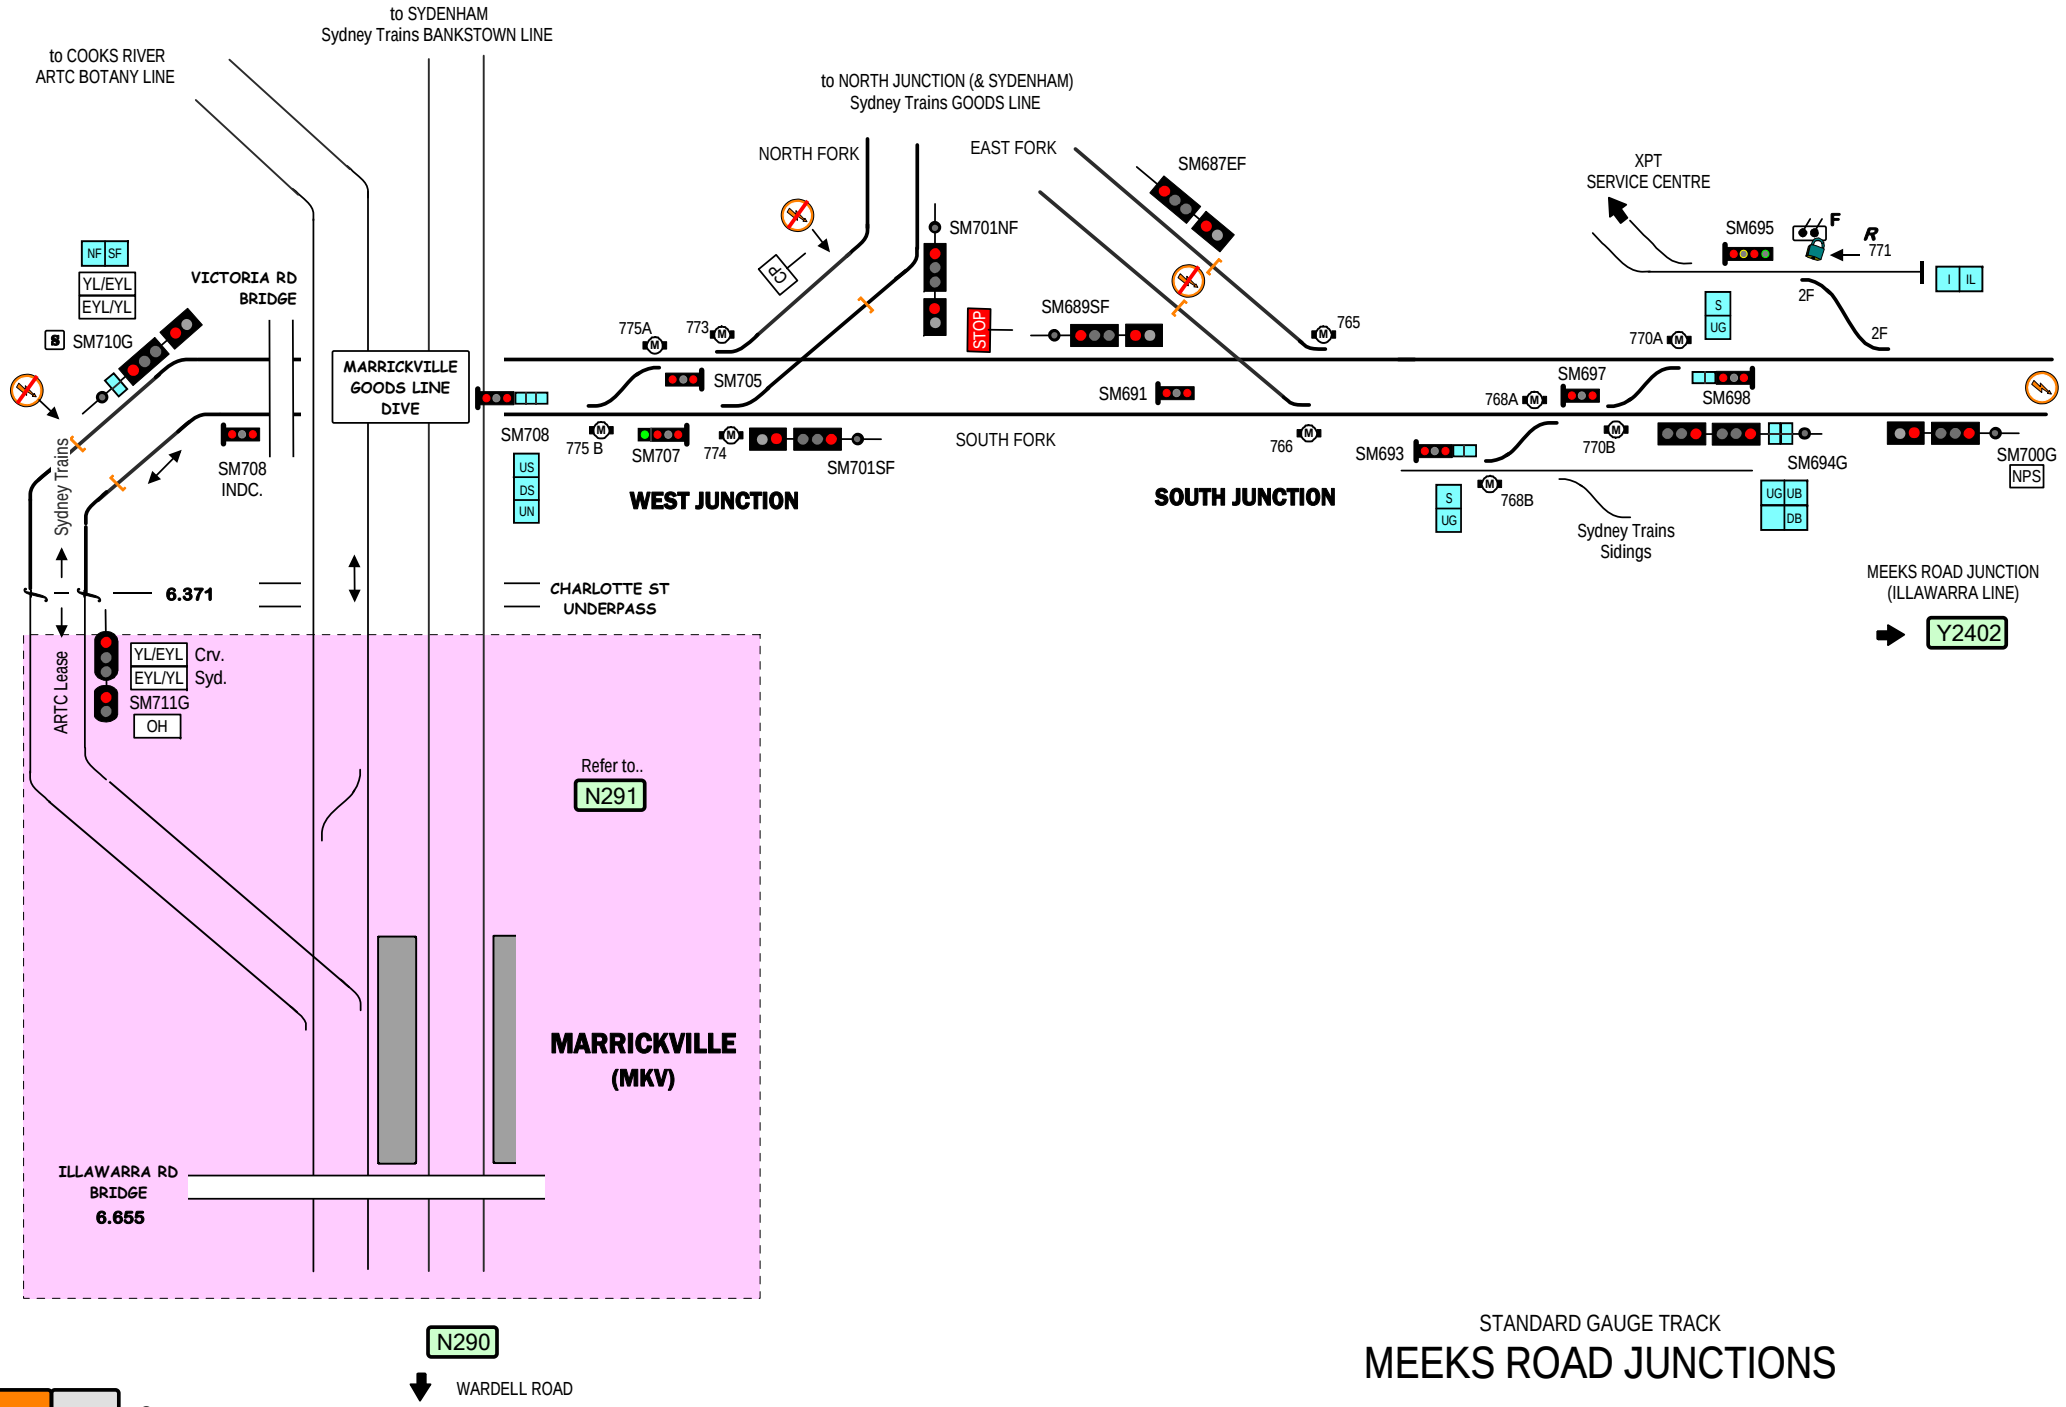

STANDARD GAUGE TRACK

MEEKS ROAD JUNCTIONS

Y2401

Home Support

© 2017 G F Vincent

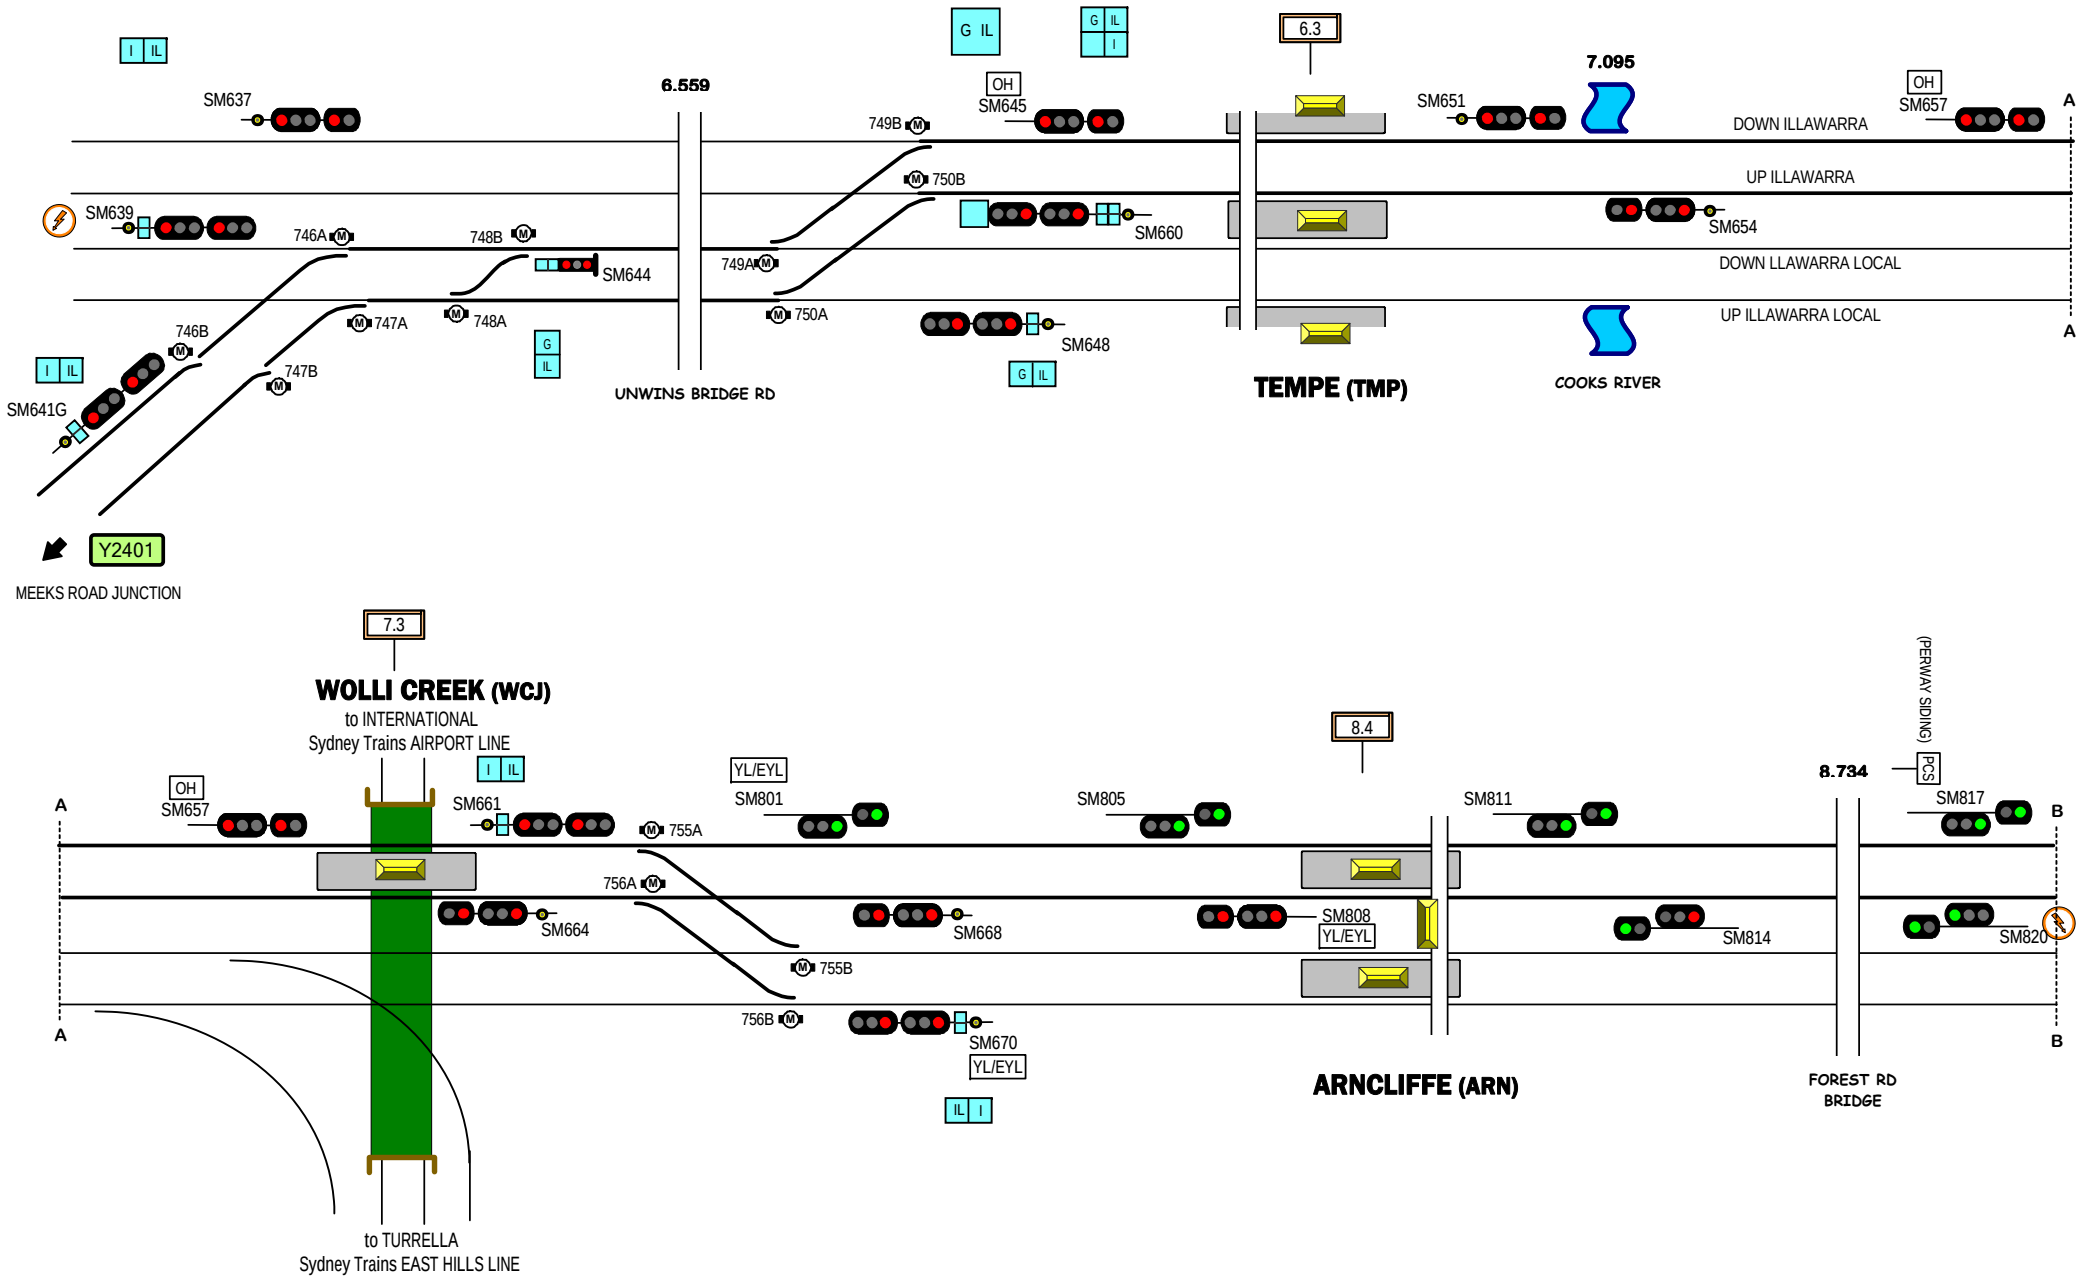

This drawing is provided to show Sydney Trains' Illawarra freight route
(MEEKS RD JCN - PORT KEMBLA area)
Accordingly it only details the Main (Freight) tracks, and signals are only shown
when they are on Main lines, or are protecting access to, or across them.

STANDARD GAUGE TRACK

TEMPE - ARNCLIFFE

Y2403 ➡
BANKSIA

Y2402

Home | Support

© 2017 G F Vincent

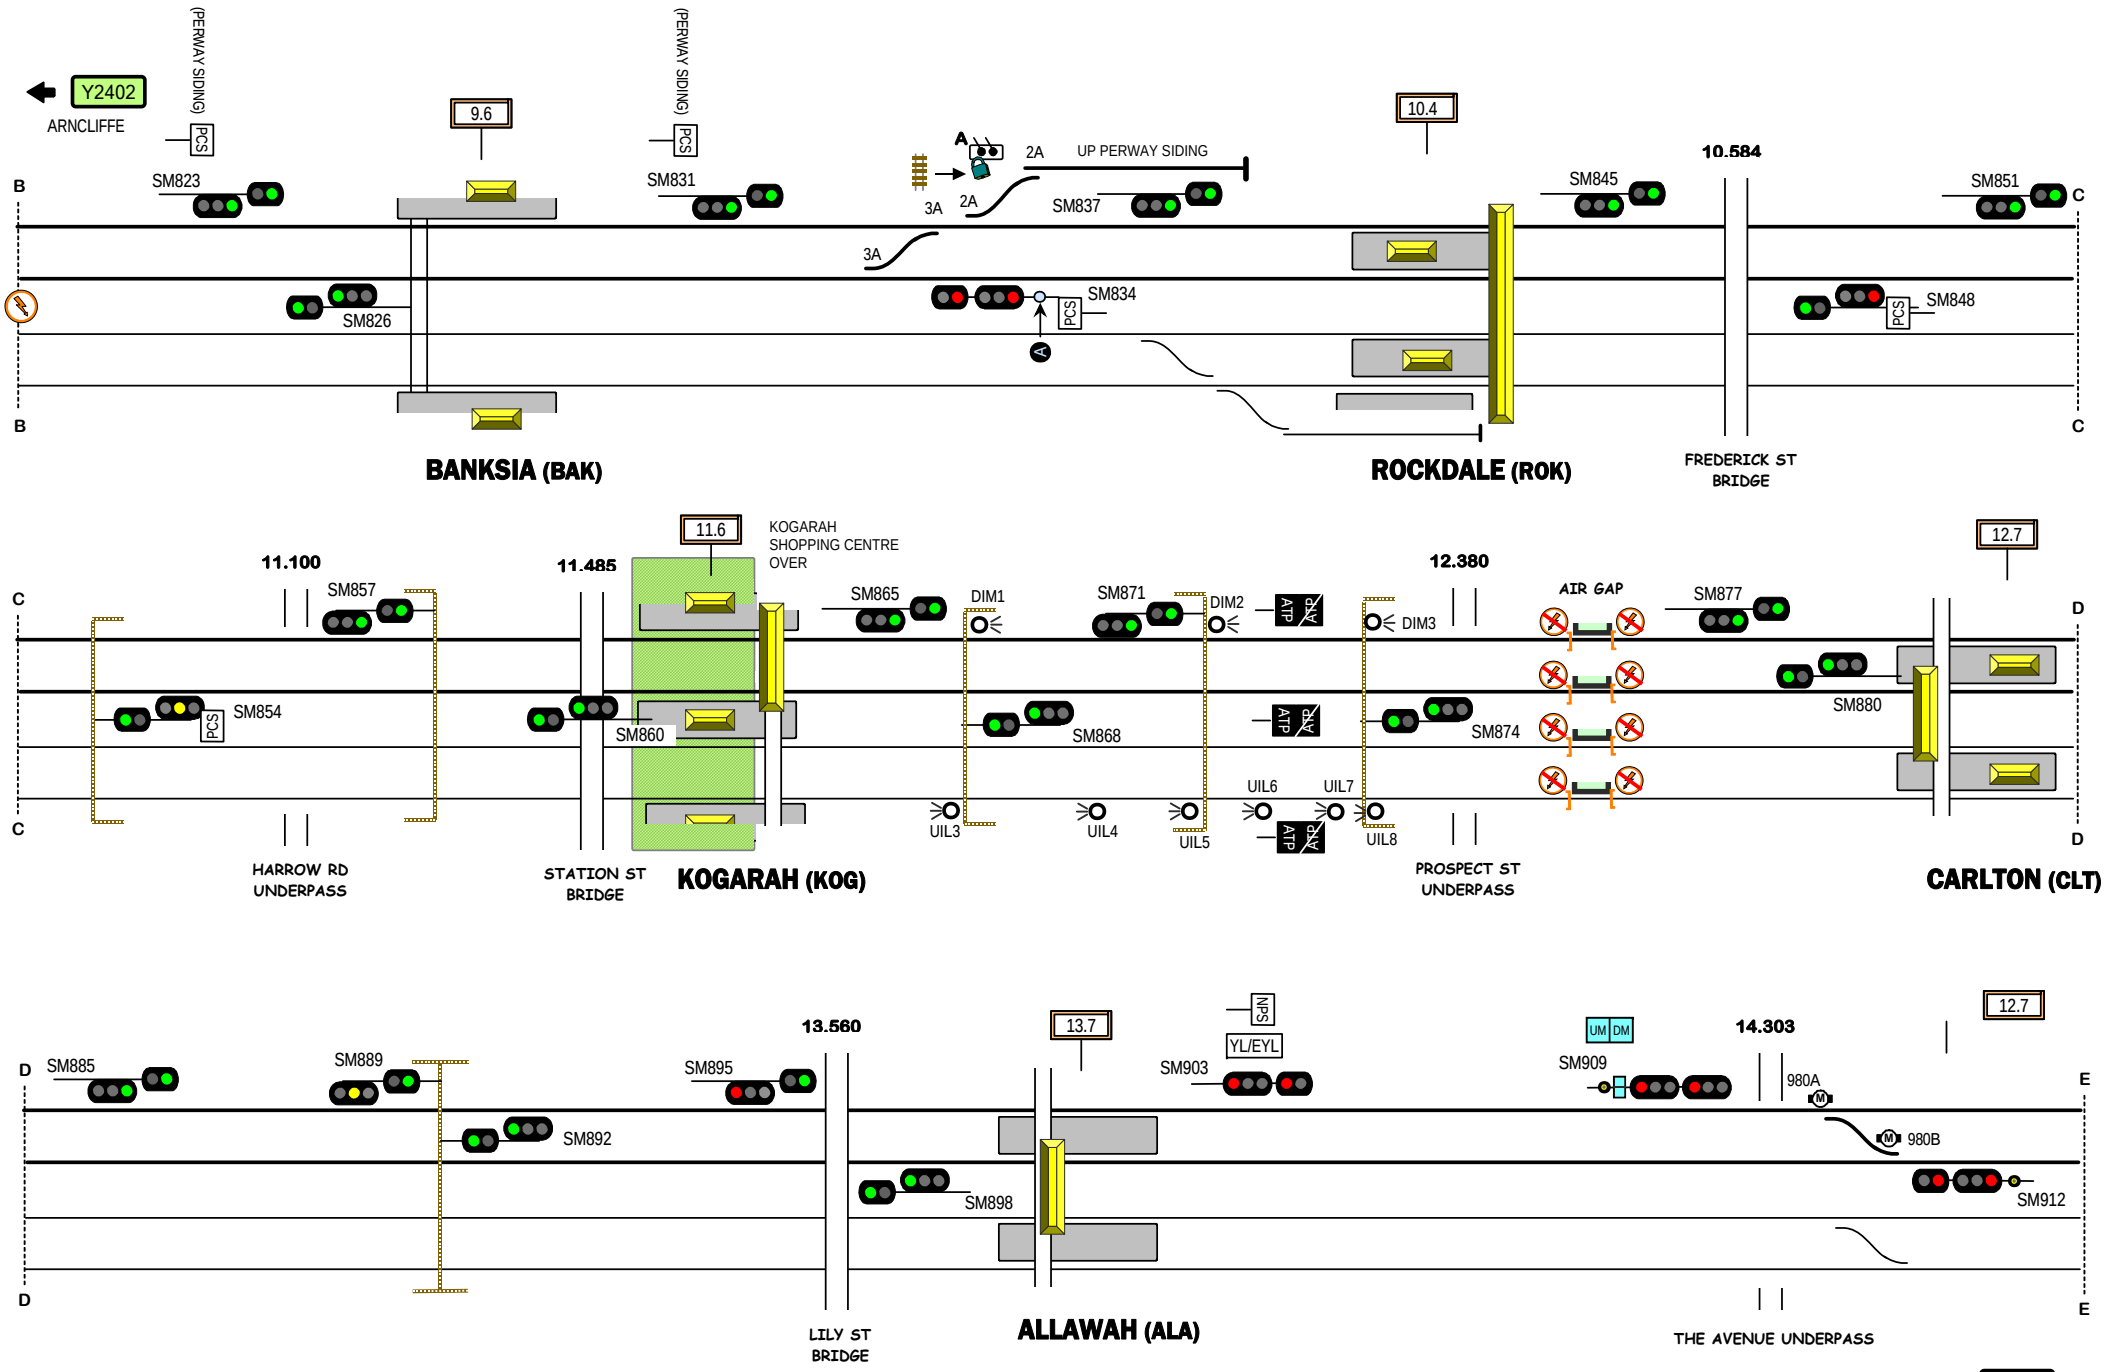

This drawing is provided to show Sydney Trains' Illawarra freight route (MEEKS RD JCN - PORT KEMBLA area)
Accordingly it only details the Main (Freight) tracks, and signals are only shown when they are on Main lines, or are protecting access to, or across them.

STANDARD GAUGE TRACK

BANKSIA - ALLAWAH

Y2403

Home Support

© 2017 G F Vincent

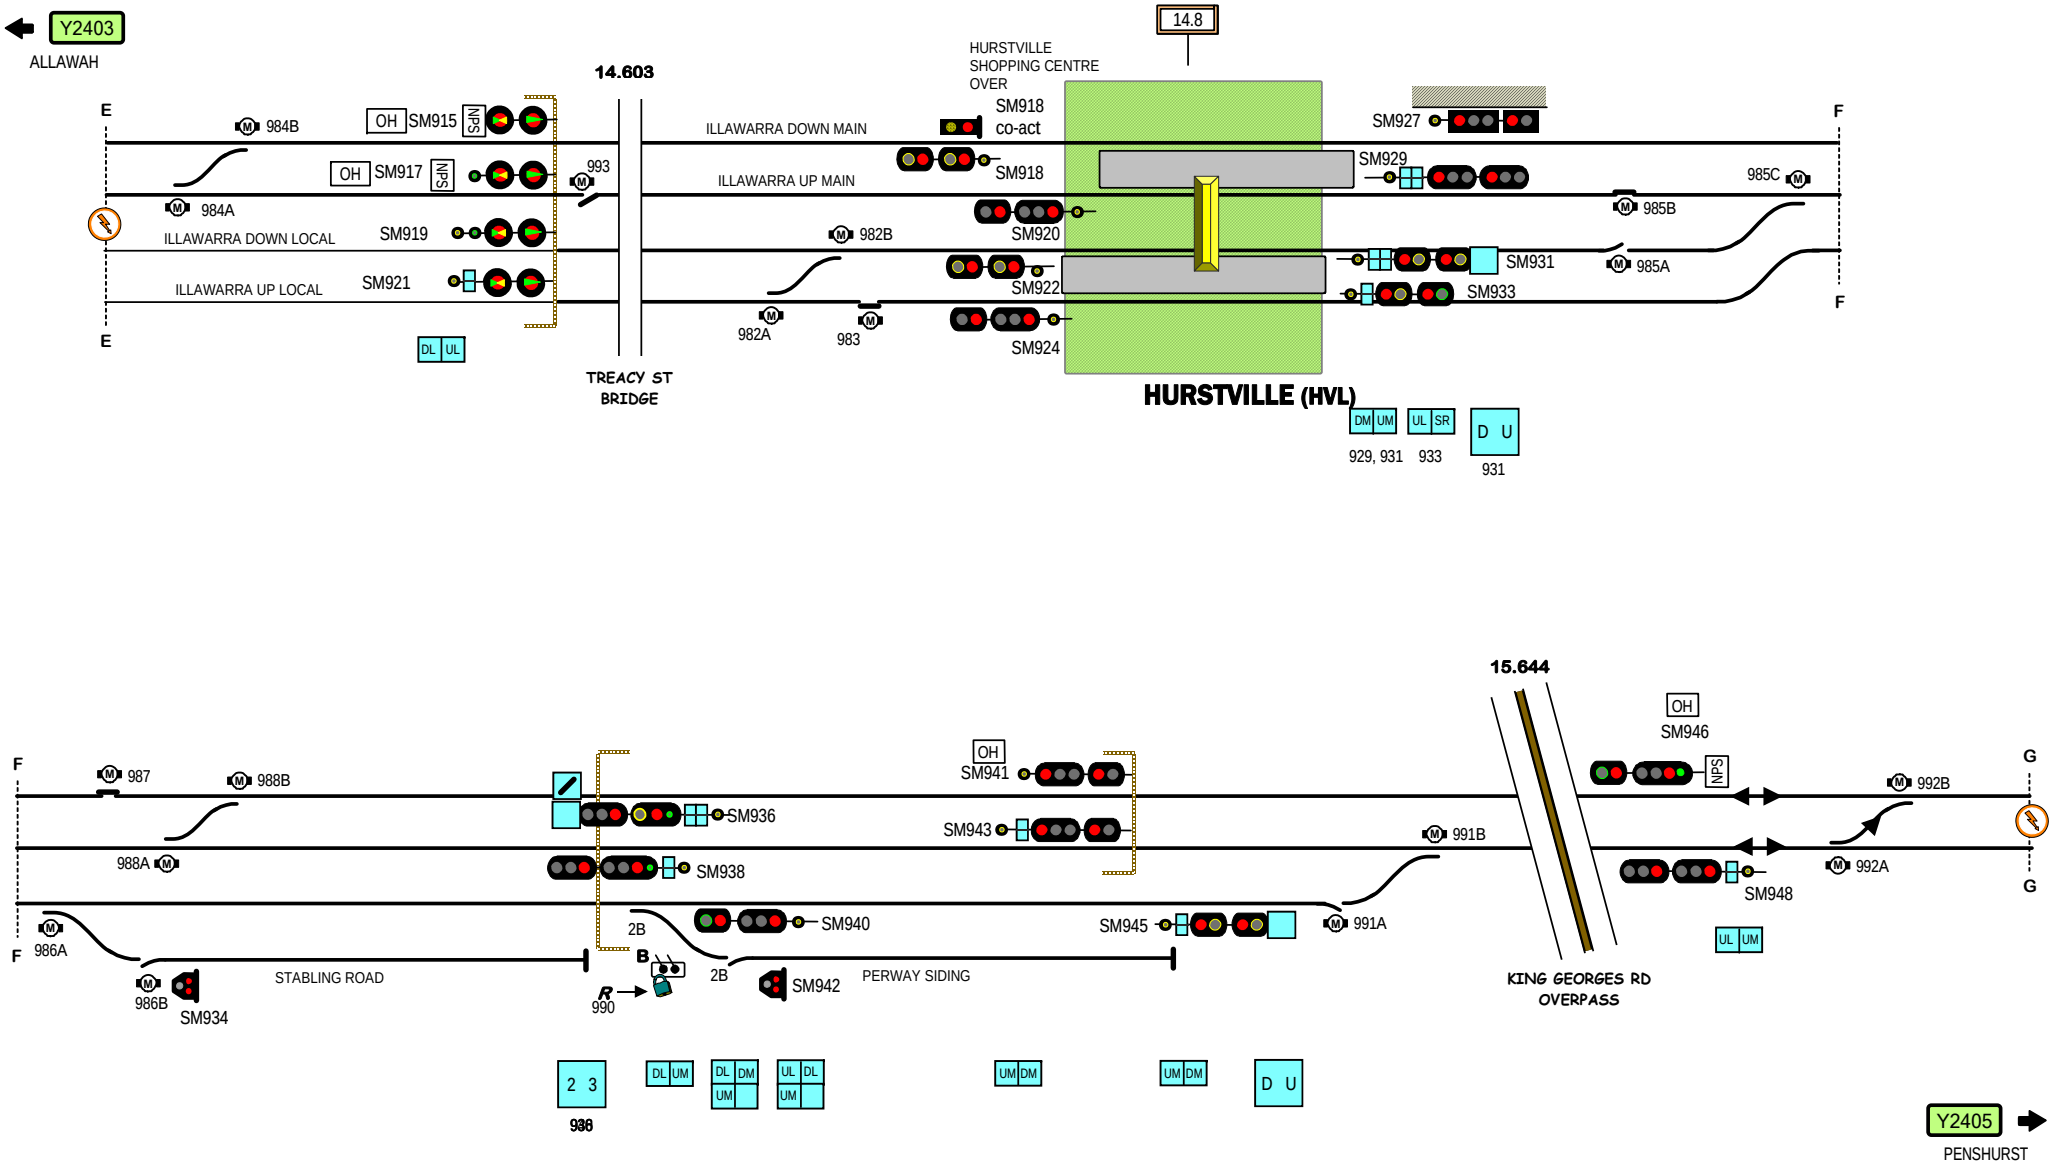

STANDARD GAUGE TRACK

HURSTVILLE

Y2404

Home Support © 2017 G F Vincent

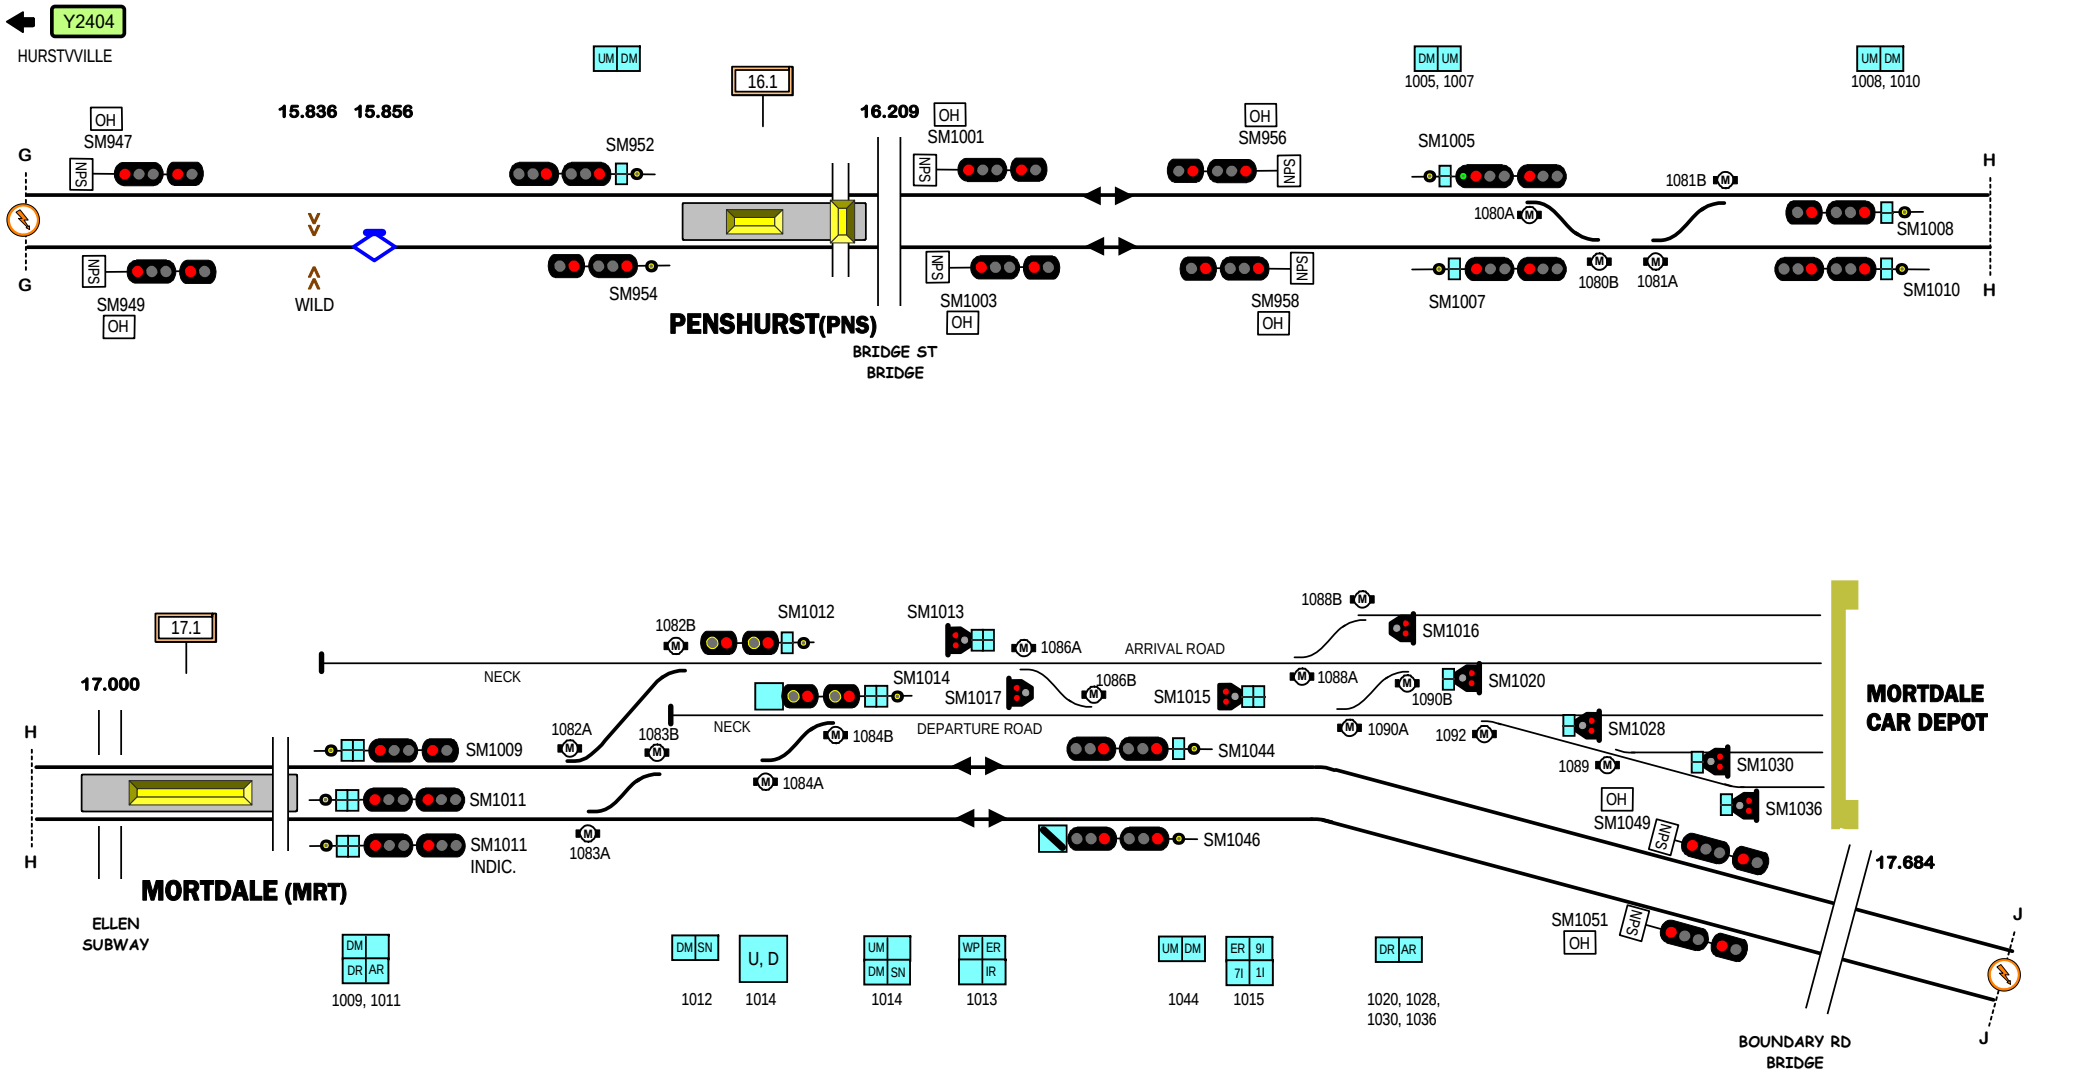

STANDARD GAUGE TRACK

PENSHURST - MORTDALE

Y2405

Home Support

© 2017 G F Vincent

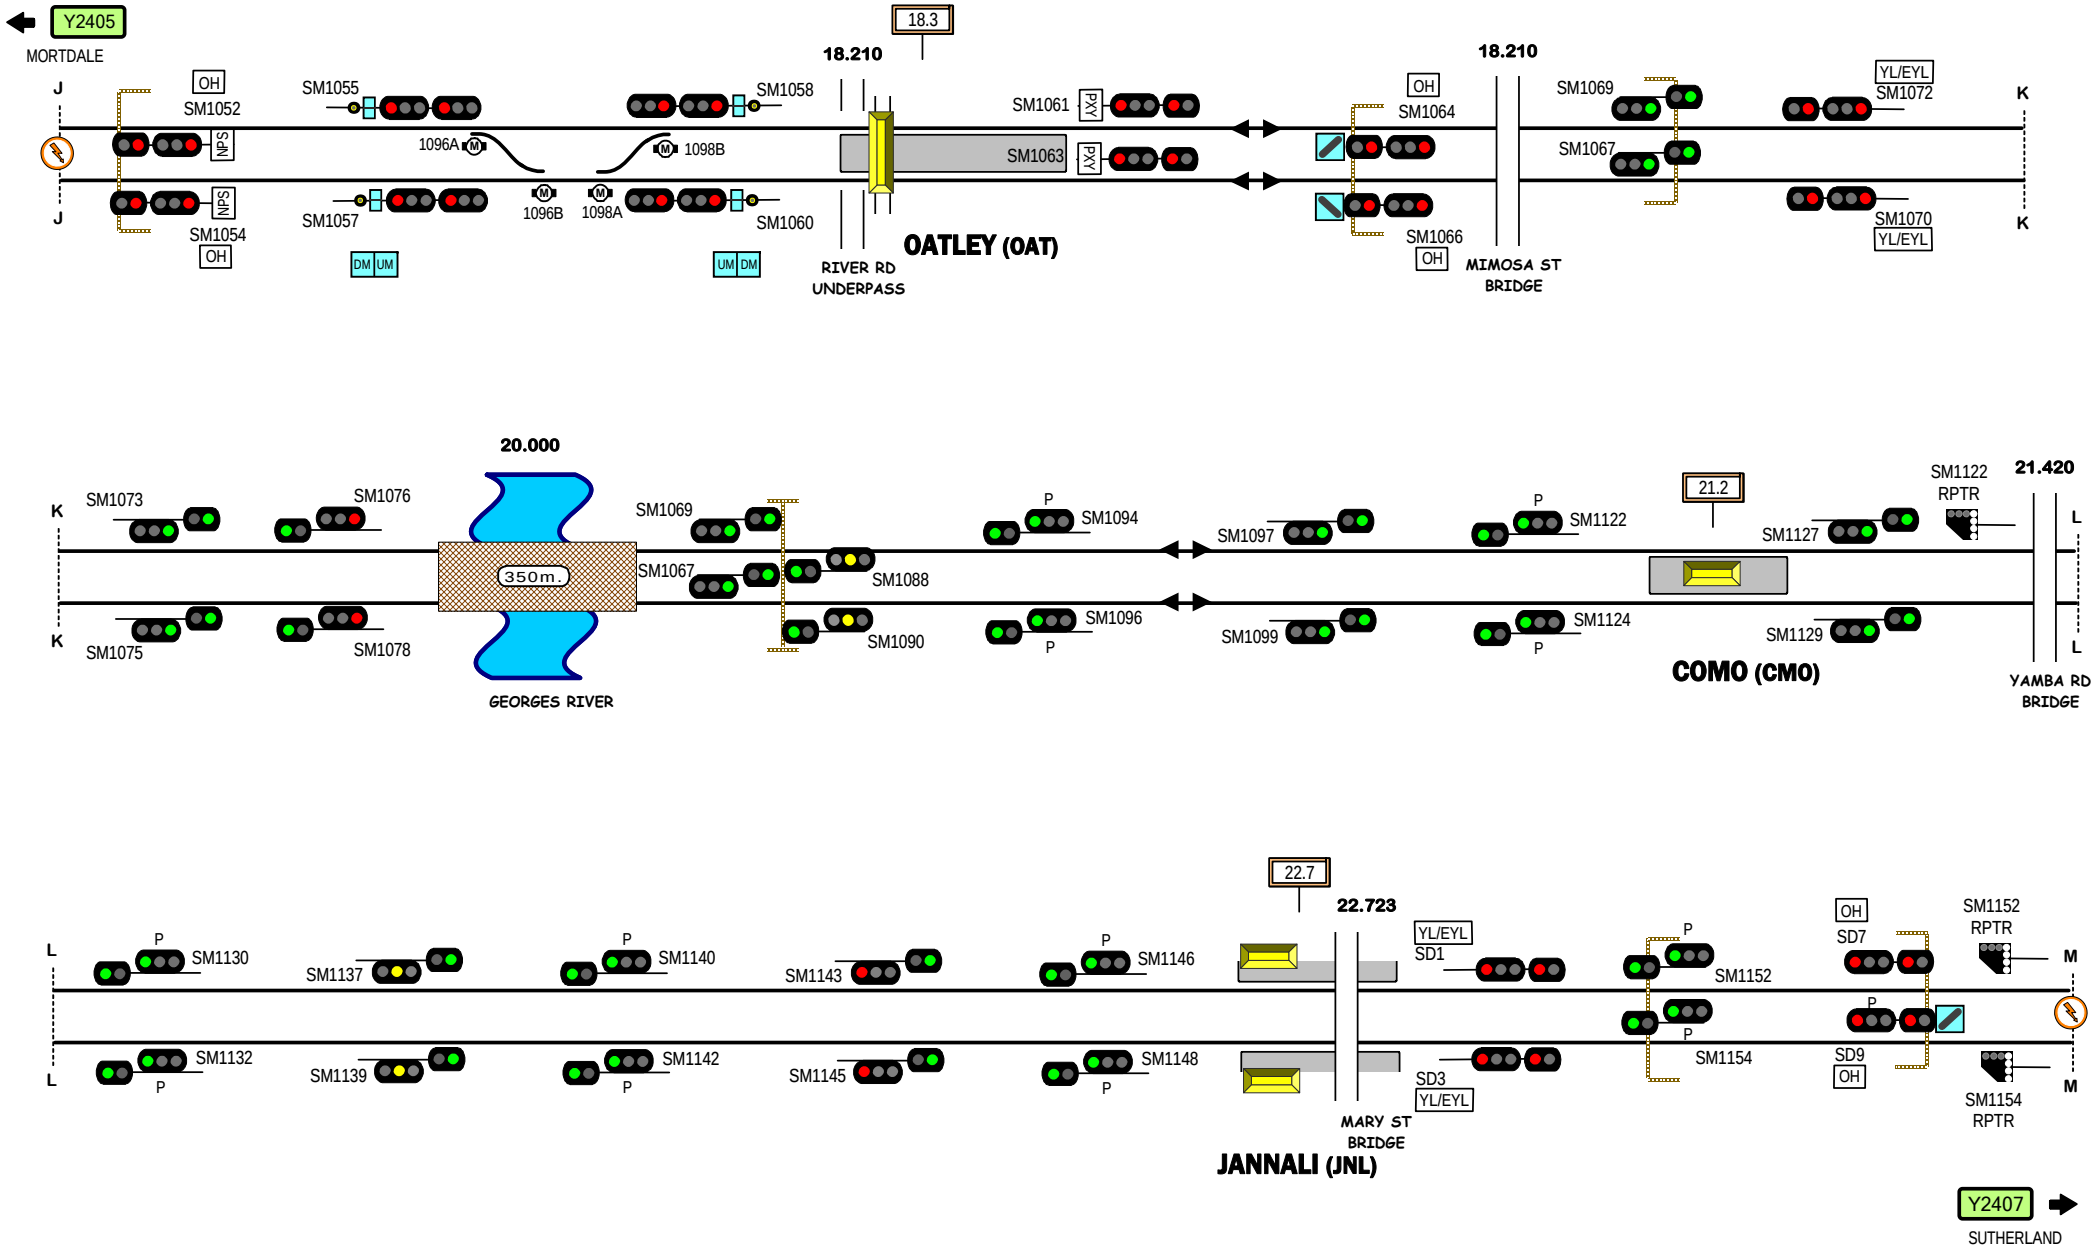

STANDARD GAUGE TRACK

OATLEY - JANNALI

Y2406

Home Support

© 2017 G F Vincent

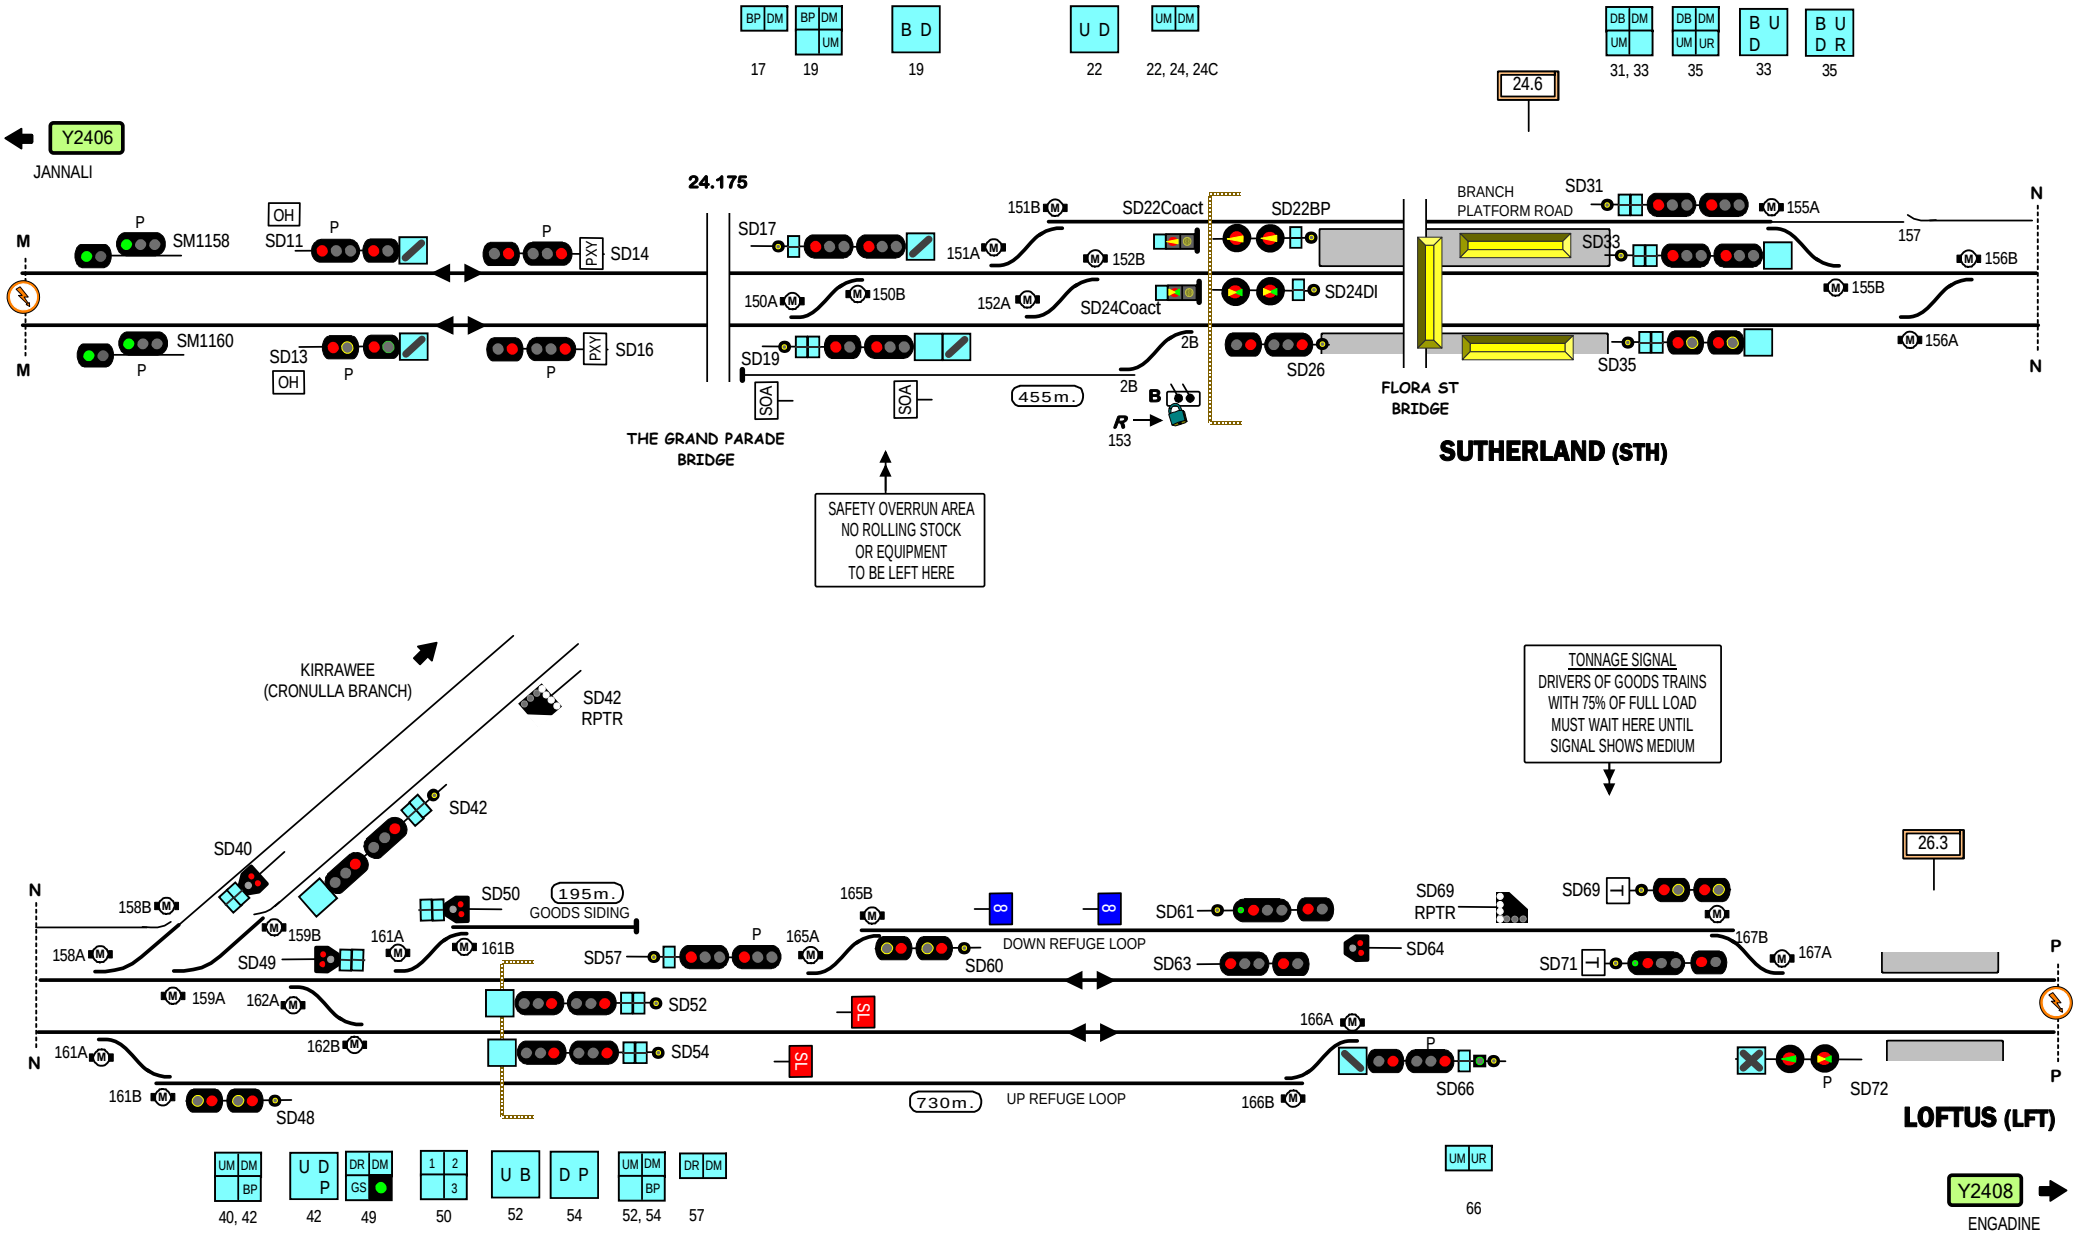

STANDARD GAUGE TRACK

SUTHERLAND - LOFTUS

Y2407

Home Support © 2017 G F Vincent

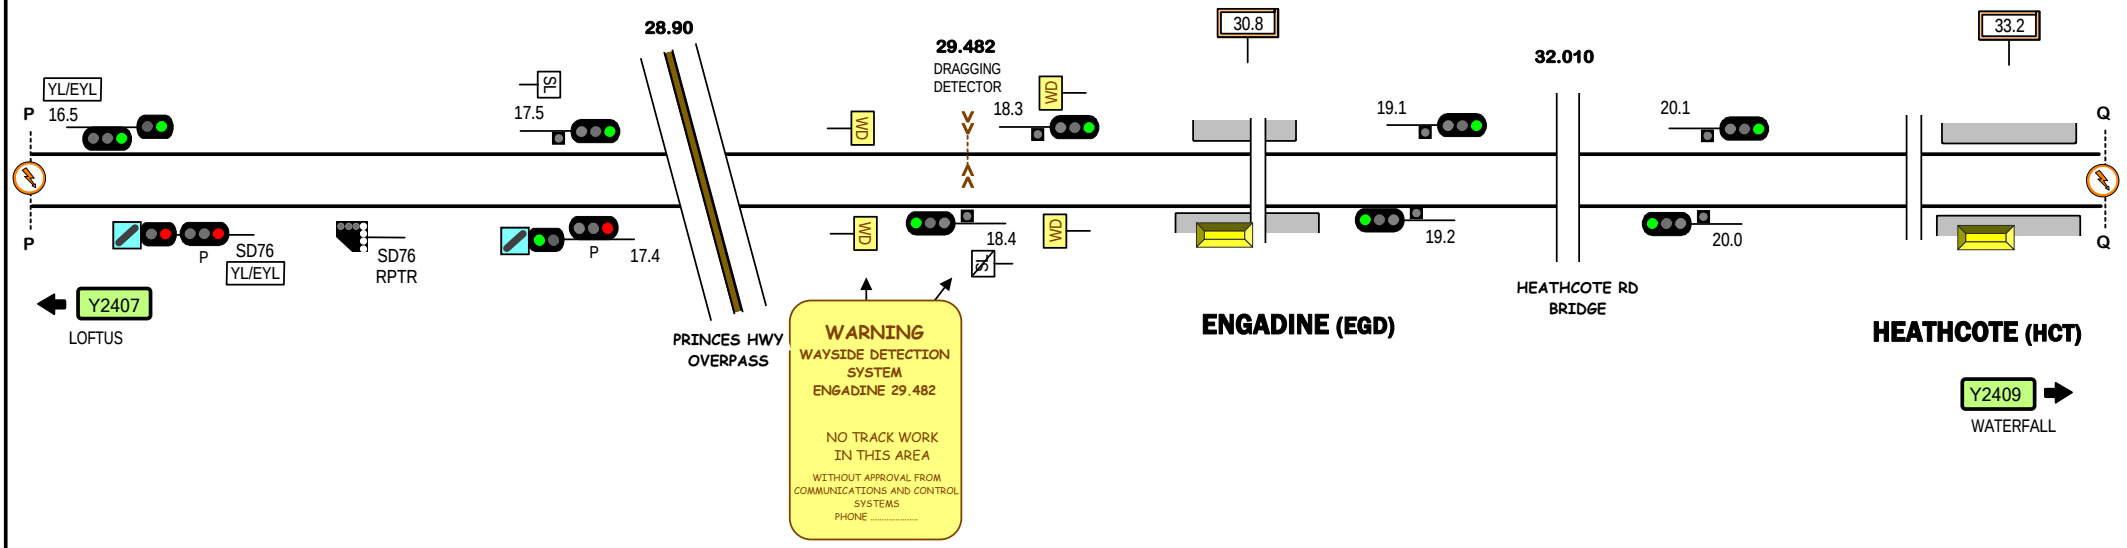

STANDARD GAUGE TRACK

ENGADINE - HEATHCOTE

Y2408

Home Support © 2017 G F Vincent

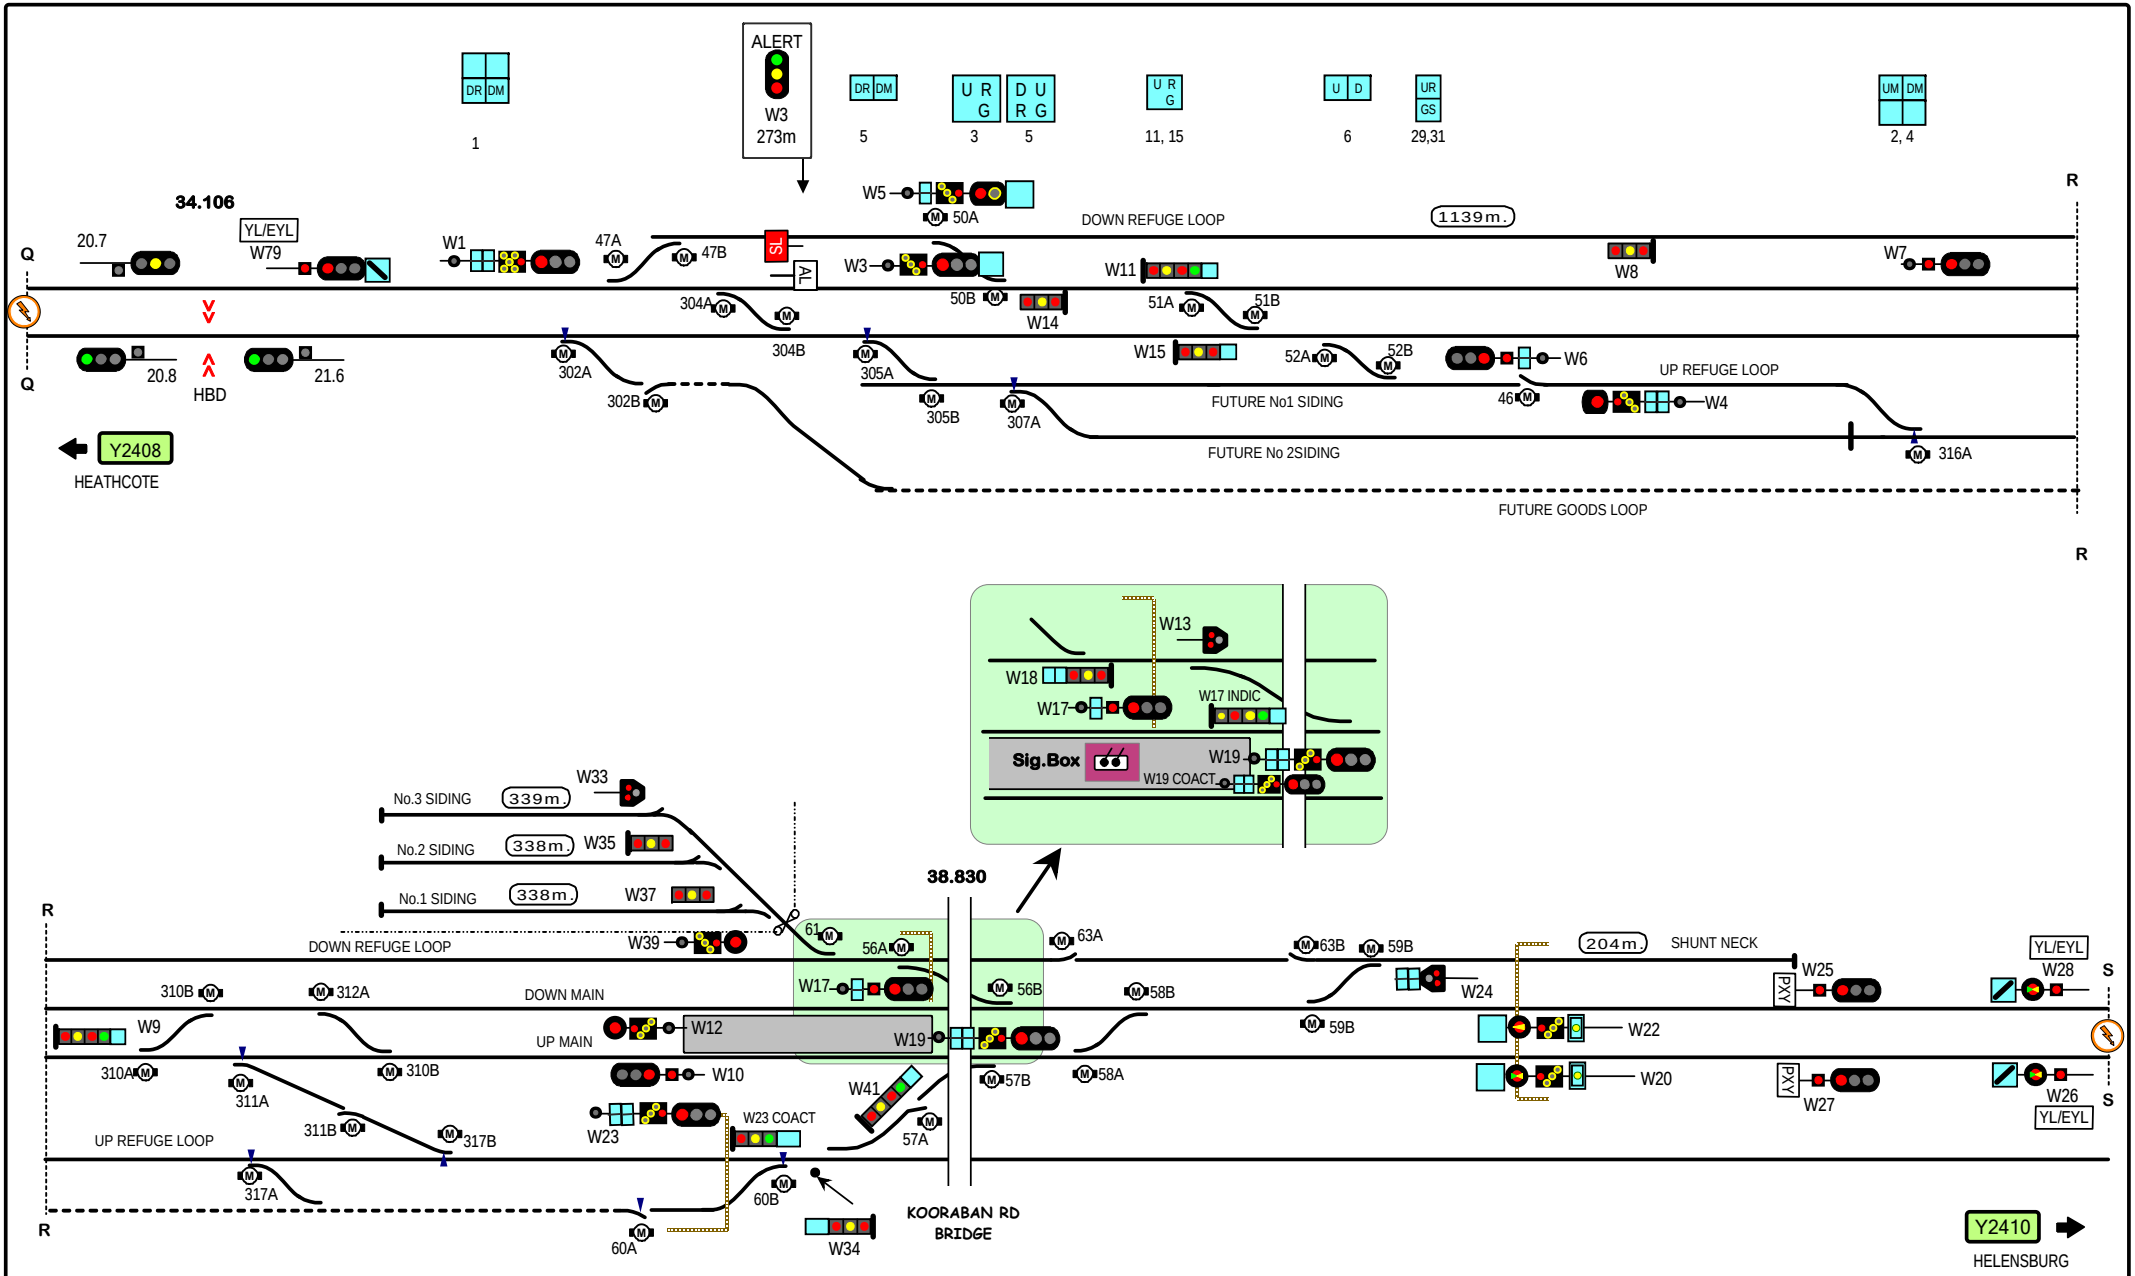

STANDARD GAUGE TRACK

WATERFALL

(WFL)

Y2409

Home | Support

© 2017 G F Vincent

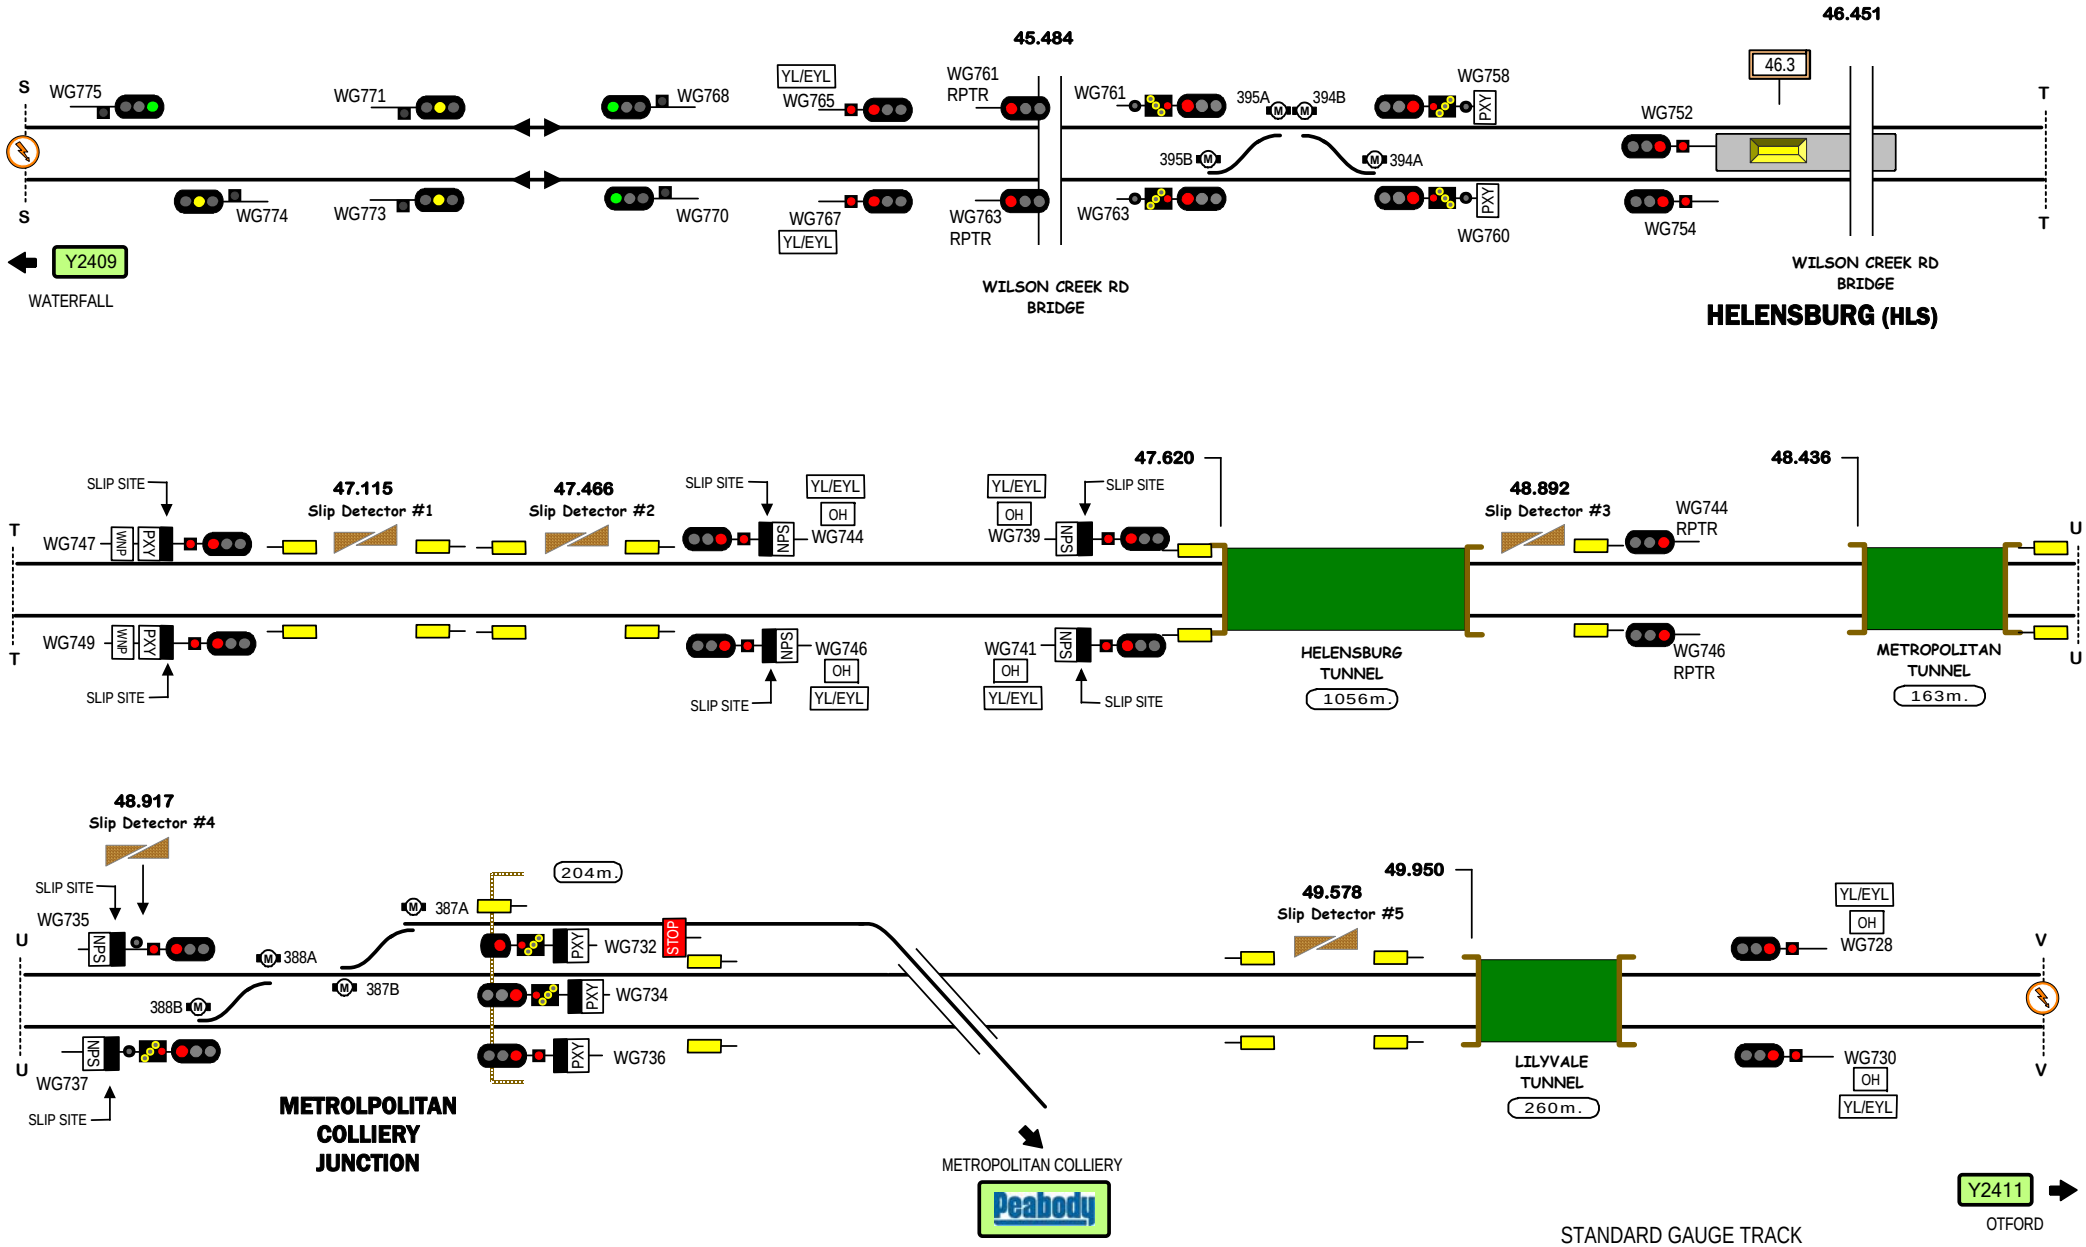

STANDARD GAUGE TRACK

HELENSBURG - METROPOLITAN COLLIERY JUNCTION

Y2410

Home Support

© 2017 G F Vincent

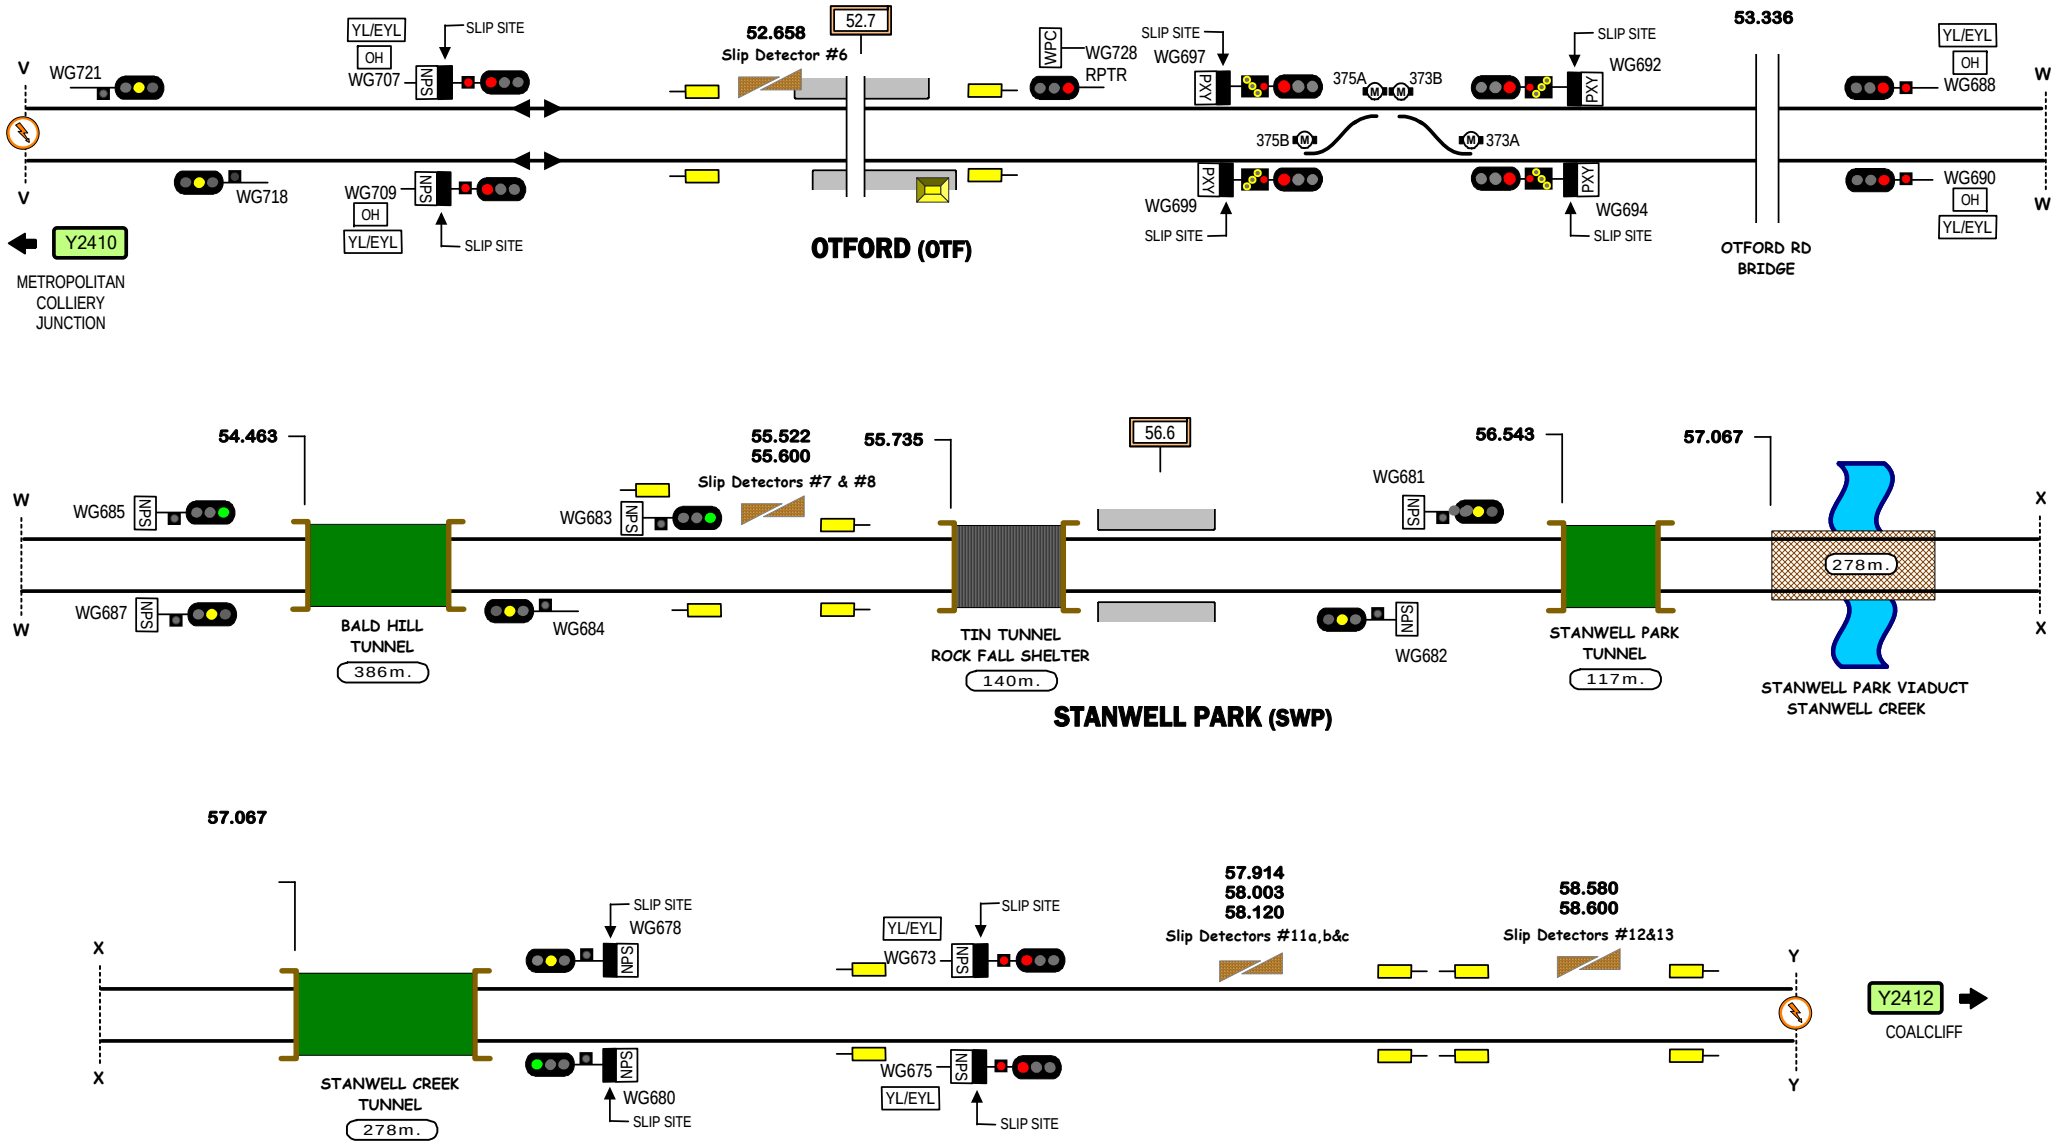

STANDARD GAUGE TRACK

OTFORD - STANWELL PARK

Home Support

© 2017 G F Vincent

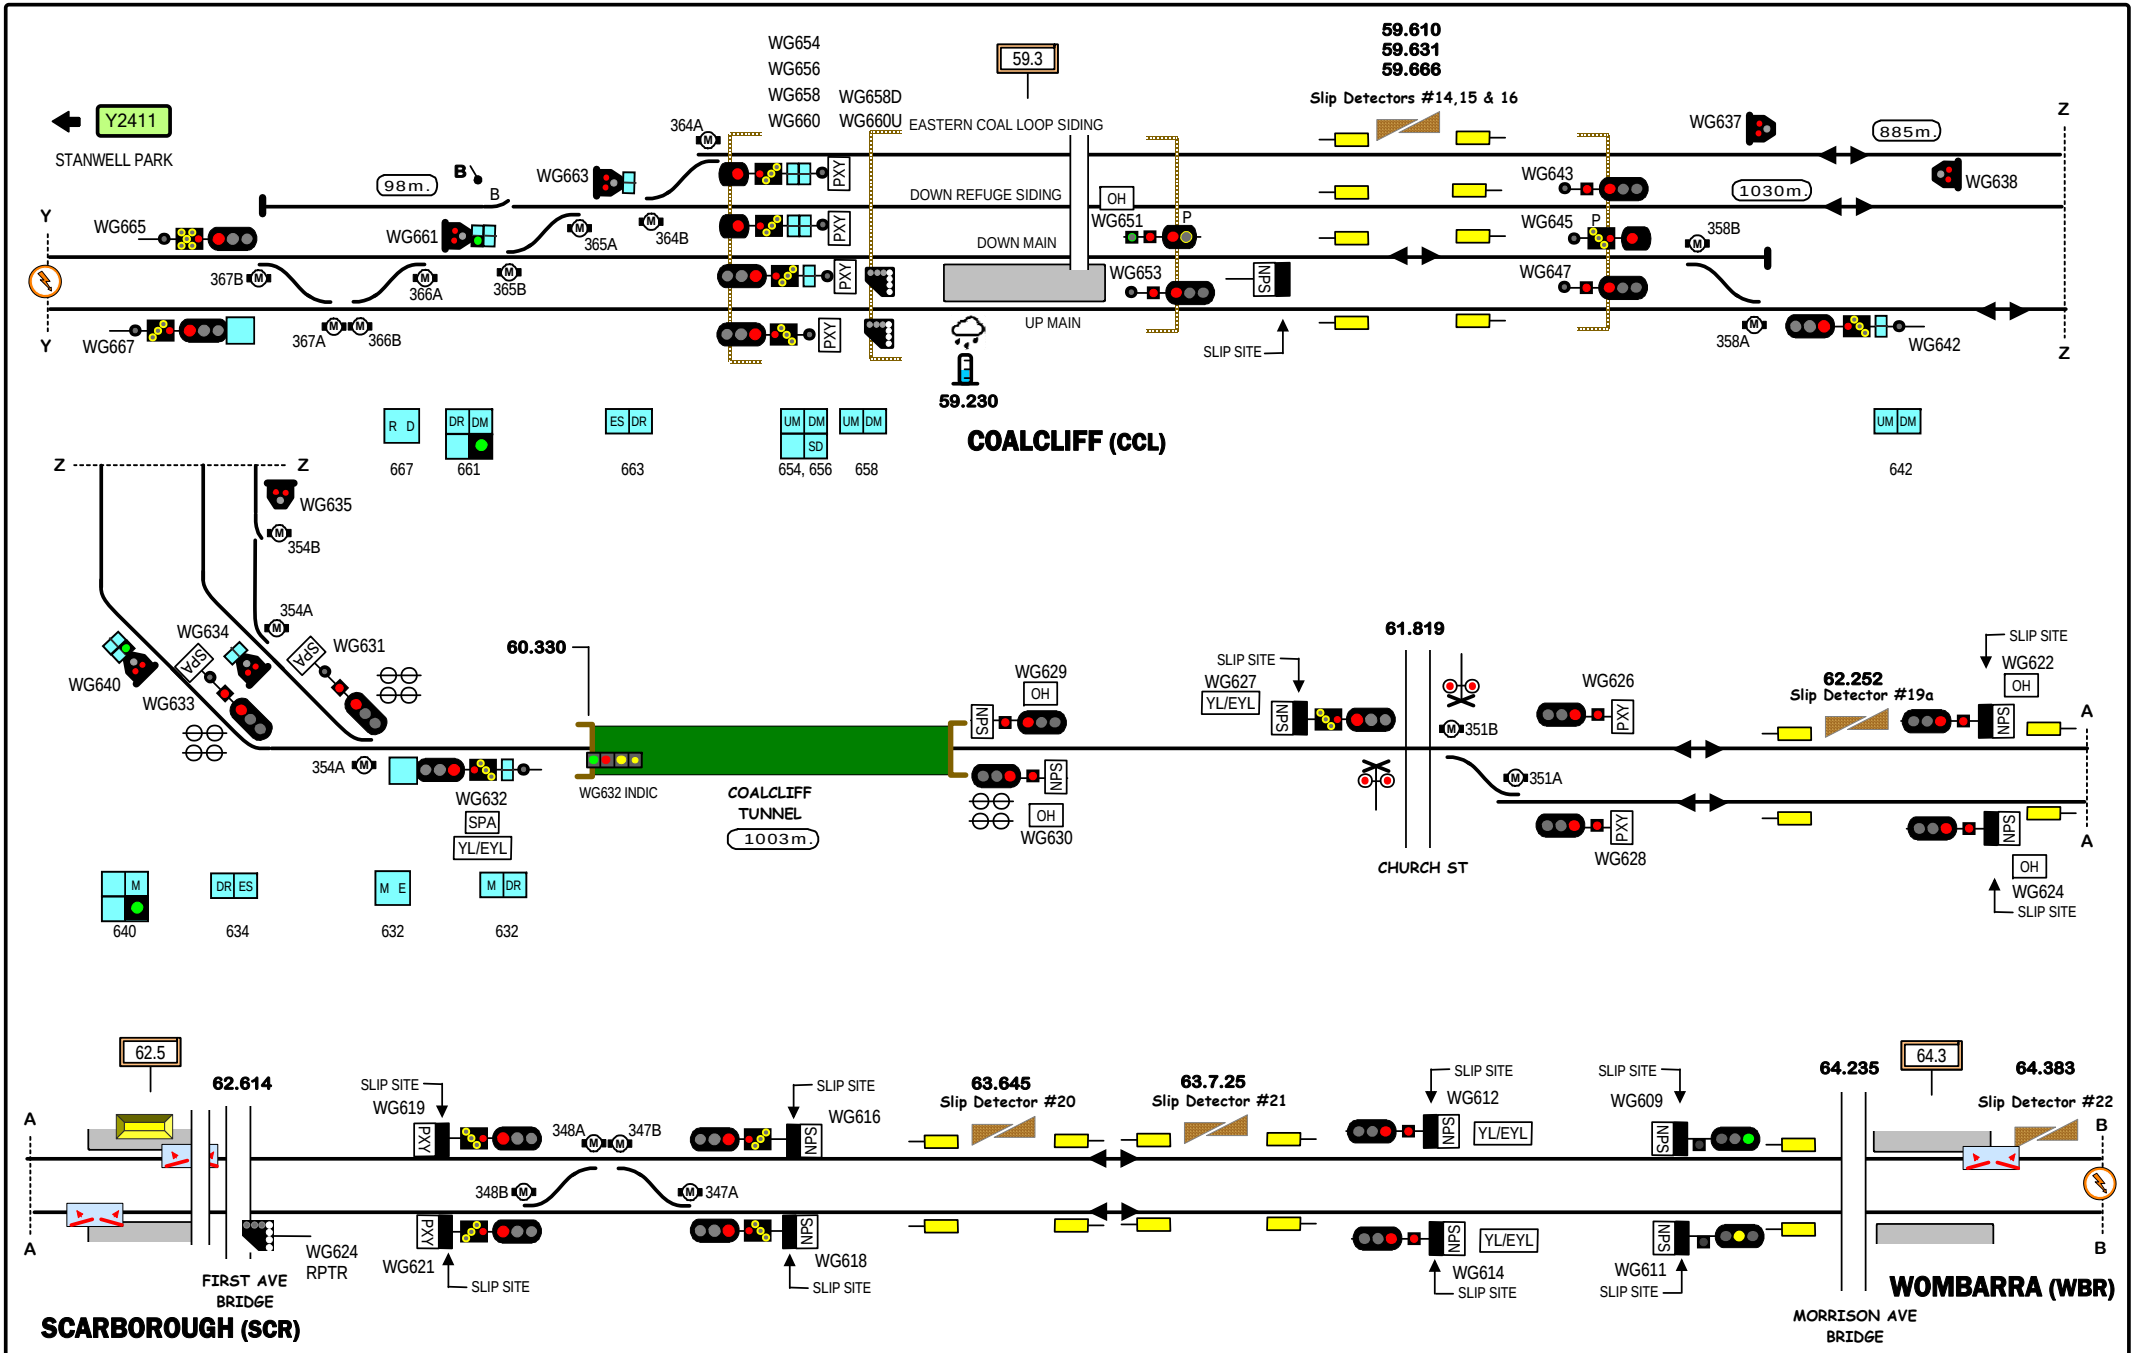
Y2411
STANWELL PARK
98m.
WG654
WG656
WG658
WG660
WG658D
WG660U
59.3
EASTERN COAL LOOP SISTING
59.610
59.631
59.666
Slip Detectors #14,15 & 16
WG637
885m.
WG638
WG643
1030m.
WG645
WG647
358B
358A
WG642
WG663
WG665
WG661
364A
365A
364B
365B
366A
367B
367A
366B
WG667
DOWN REFUGE SIDING
DOWN MAIN
UP MAIN
OH
WG651
P
WG653
NPS
SLIP SITE
59.230
COALCLIFF (CCL)
R D
667
DR DM
661
ES DR
663
UM DM
SD
654, 656
UM DM
658
UM DM
642
WG635
354B
354A
WG634
WG640
WG633
SPA
WG631
60.330
354A
WG632
SPA
YL/EYL
WG632 INDIC
COALCLIFF
TUNNEL
1003m.
WG629
OH
NPS
OH
WG630
61.819
SLIP SITE
WG627
YL/EYL
NPS
351B
WG626
PXY
351A
WG628
CHURCH ST
62.252
Slip Detector #19a
SLIP SITE
WG622
OH
NPS
OH
WG624
SLIP SITE
M
640
DR ES
634
M E
632
M DR
632
62.5
62.614
A
A
FIRST AVE
BRIDGE
WG624
RPTR
SCARBOROUGH (SCR)
SLIP SITE
WG619
PXY
348A
347B
348B
347A
WG621
SLIP SITE
SLIP SITE
WG616
NPS
WG618
SLIP SITE
63.645
Slip Detector #20
63.7.25
Slip Detector #21
SLIP SITE
WG612
NPS
YL/EYL
NPS
YL/EYL
WG614
SLIP SITE
SLIP SITE
WG609
NPS
WG611
SLIP SITE
64.235
64.3
64.383
Slip Detector #22
B
B
MORRISON AVE
BRIDGE
WOMBARRA (WBR)
STANDARD GAUGE TRACK
COALCLIFF - WOMBARRA
Y2413
COLEDALE
Y2412
Home
Support
© 2017 G F Vincent

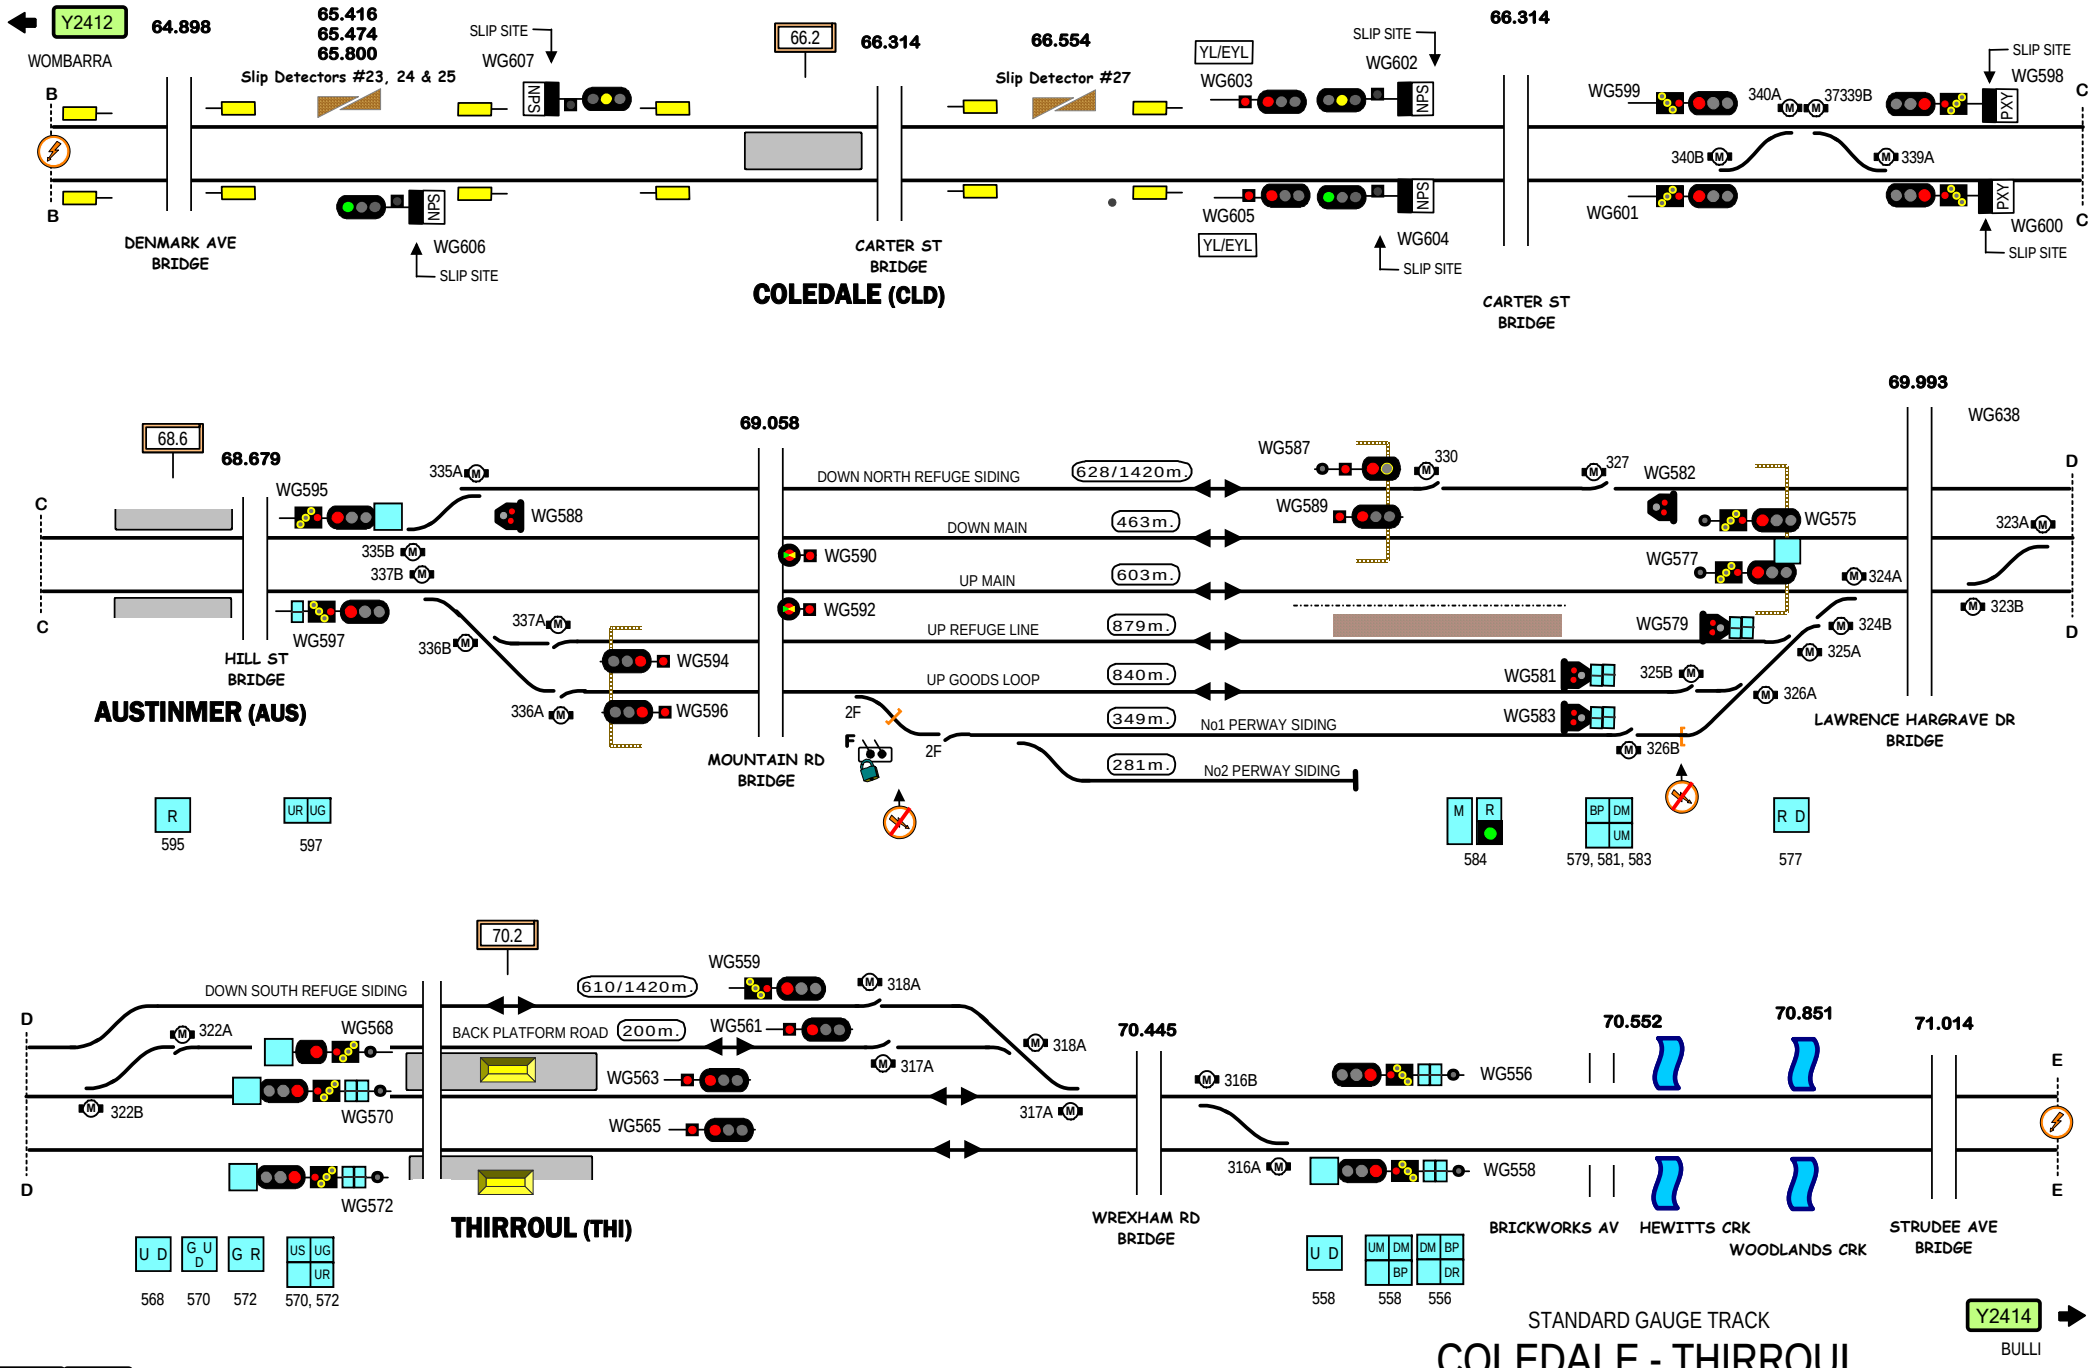
Y2412
64.898
WOMBARRA
65.416
65.474
65.800
Slip Detectors #23, 24 & 25
SLIP SITE
WG607
NPS
DENMARK AVE BRIDGE
WG606
SLIP SITE
66.2
66.314
CARTER ST BRIDGE
COLEDALE (CLD)
66.554
Slip Detector #27
YL/EYL
WG603
SLIP SITE
WG602
NPS
WG605
YL/EYL
WG604
SLIP SITE
66.314
CARTER ST BRIDGE
WG599
340A
37339B
SLIP SITE
WG598
PXY
340B
339A
WG601
PXY
WG600
SLIP SITE
68.6
68.679
WG595
335A
WG588
335B
337B
HILL ST BRIDGE
WG597
AUSTINMER (AUS)
337A
336B
WG594
336A
WG596
69.058
DOWN NORTH REFUGE SIDING
628/1420m.
DOWN MAIN
463m.
WG590
UP MAIN
603m.
WG592
UP REFUGE LINE
879m.
UP GOODS LOOP
840m.
349m.
No1 PERWAY SIDING
281m.
No2 PERWAY SIDING
2F
F
2F
MOUNTAIN RD BRIDGE
WG587
330
WG589
327
WG582
WG575
WG577
324A
WG579
324B
325A
WG581
325B
326A
WG583
326B
69.993
WG638
323A
323B
LAWRENCE HARGRAVE DR BRIDGE
R
595
UR
UG
597
M
R
584
BP
DM
UM
579, 581, 583
R
D
577
70.2
DOWN SOUTH REFUGE SIDING
610/1420m.
WG559
318A
322A
WG568
BACK PLATFORM ROAD
200m.
WG561
318A
317A
WG563
322B
WG570
317A
WG565
WG572
THIRROUL (THI)
70.445
316B
WG556
316A
WG558
WREXHAM RD BRIDGE
70.552
70.851
71.014
BRICKWORKS AV
HEWITTS CRK
WOODLANDS CRK
STRUDEE AVE BRIDGE
U
D
568
G
U
D
570
G
R
572
US
UG
UR
570, 572
U
D
558
UM
DM
BP
558
DM
BP
DR
556
STANDARD GAUGE TRACK
COLEDALE - THIRROUL
Y2414
BULLI
Home
Support
© 2017 G F Vincent
Y2413

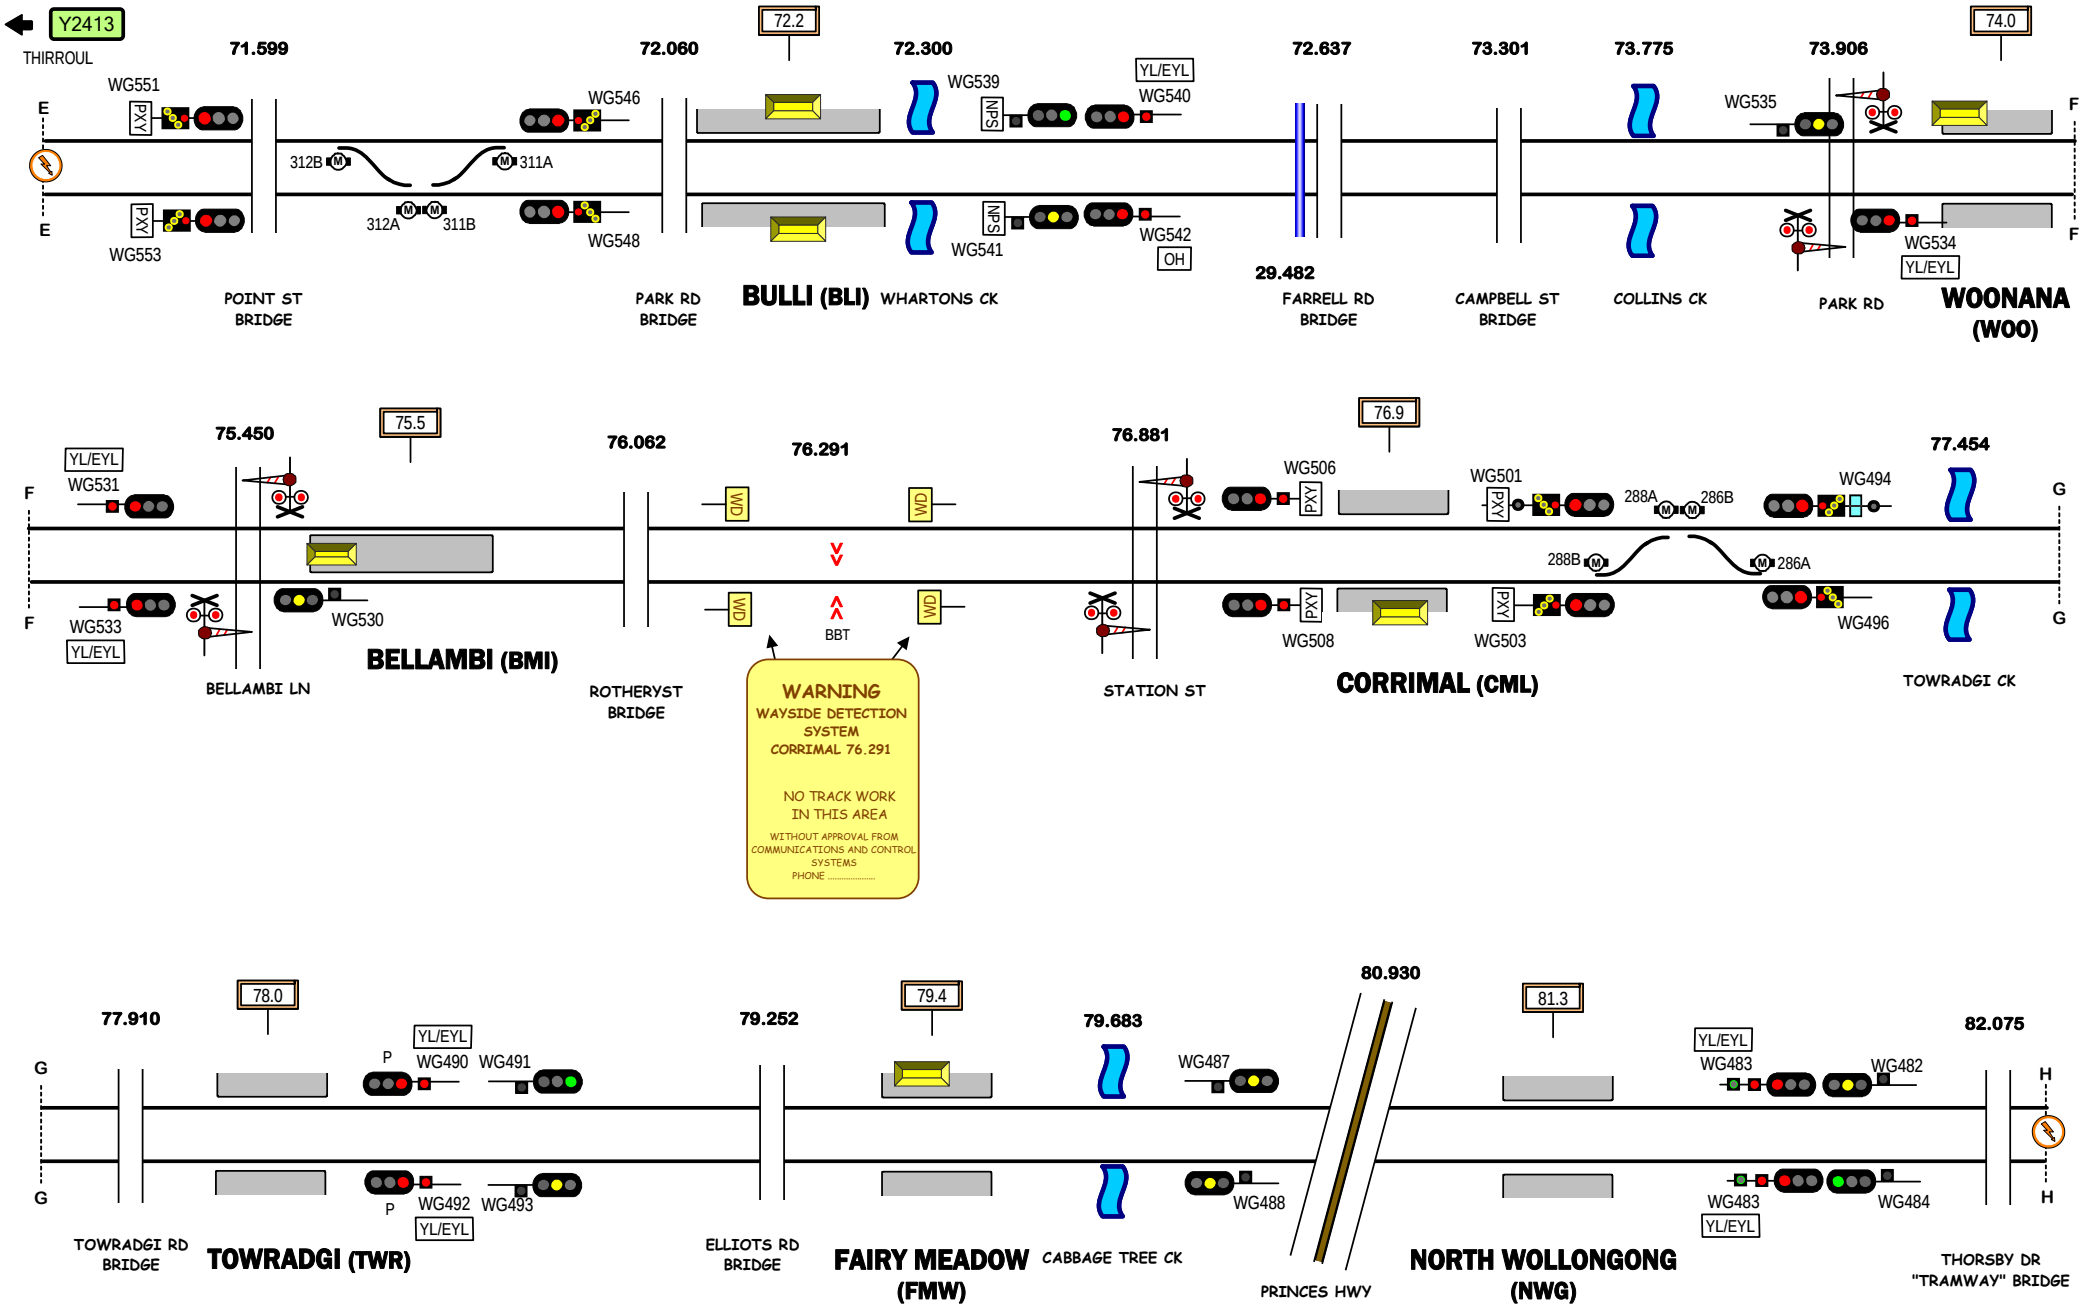
Y2413
THIRROUL
71.599
72.060
72.2
72.300
72.637
73.301
73.775
73.906
74.0
WG551
WG546
WG539
YL/EYL
WG540
WG535
312B
311A
312A
311B
WG548
WG541
WG542
OH
WG553
WG534
YL/EYL
29.482
POINT ST BRIDGE
PARK RD BRIDGE
BULLI (BLI)
WHARTONS CK
FARRELL RD BRIDGE
CAMPBELL ST BRIDGE
COLLINS CK
PARK RD
WOONANA (WOO)
75.450
75.5
76.062
76.291
76.881
76.9
77.454
YL/EYL
WG531
WG506
WG501
288A
286B
WG494
288B
286A
WG533
YL/EYL
WG530
BBT
WG508
WG503
WG496
BELLAMBI LN
BELLAMBI (BMI)
ROTHERYST BRIDGE
STATION ST
CORRIMAL (CML)
TOWRADGI CK
WARNING
WAYSIDE DETECTION SYSTEM
CORRIMAL 76.291
NO TRACK WORK IN THIS AREA
WITHOUT APPROVAL FROM COMMUNICATIONS AND CONTROL SYSTEMS
PHONE .....
77.910
78.0
79.252
79.4
79.683
80.930
81.3
82.075
YL/EYL
WG490
WG491
WG487
YL/EYL
WG483
WG482
WG492
WG493
WG488
WG483
WG484
YL/EYL
TOWRADGI RD BRIDGE
TOWRADGI (TWR)
ELLIOTS RD BRIDGE
FAIRY MEADOW (FMW)
CABBAGE TREE CK
PRINCES HWY
NORTH WOLLONGONG (NWG)
THORSBY DR "TRAMWAY" BRIDGE
STANDARD GAUGE TRACK
BULLI - NORTH WOLLONGONG
Y2415
WOLLONGONG
Y2414
Home
Support
© 2017 G F Vincent

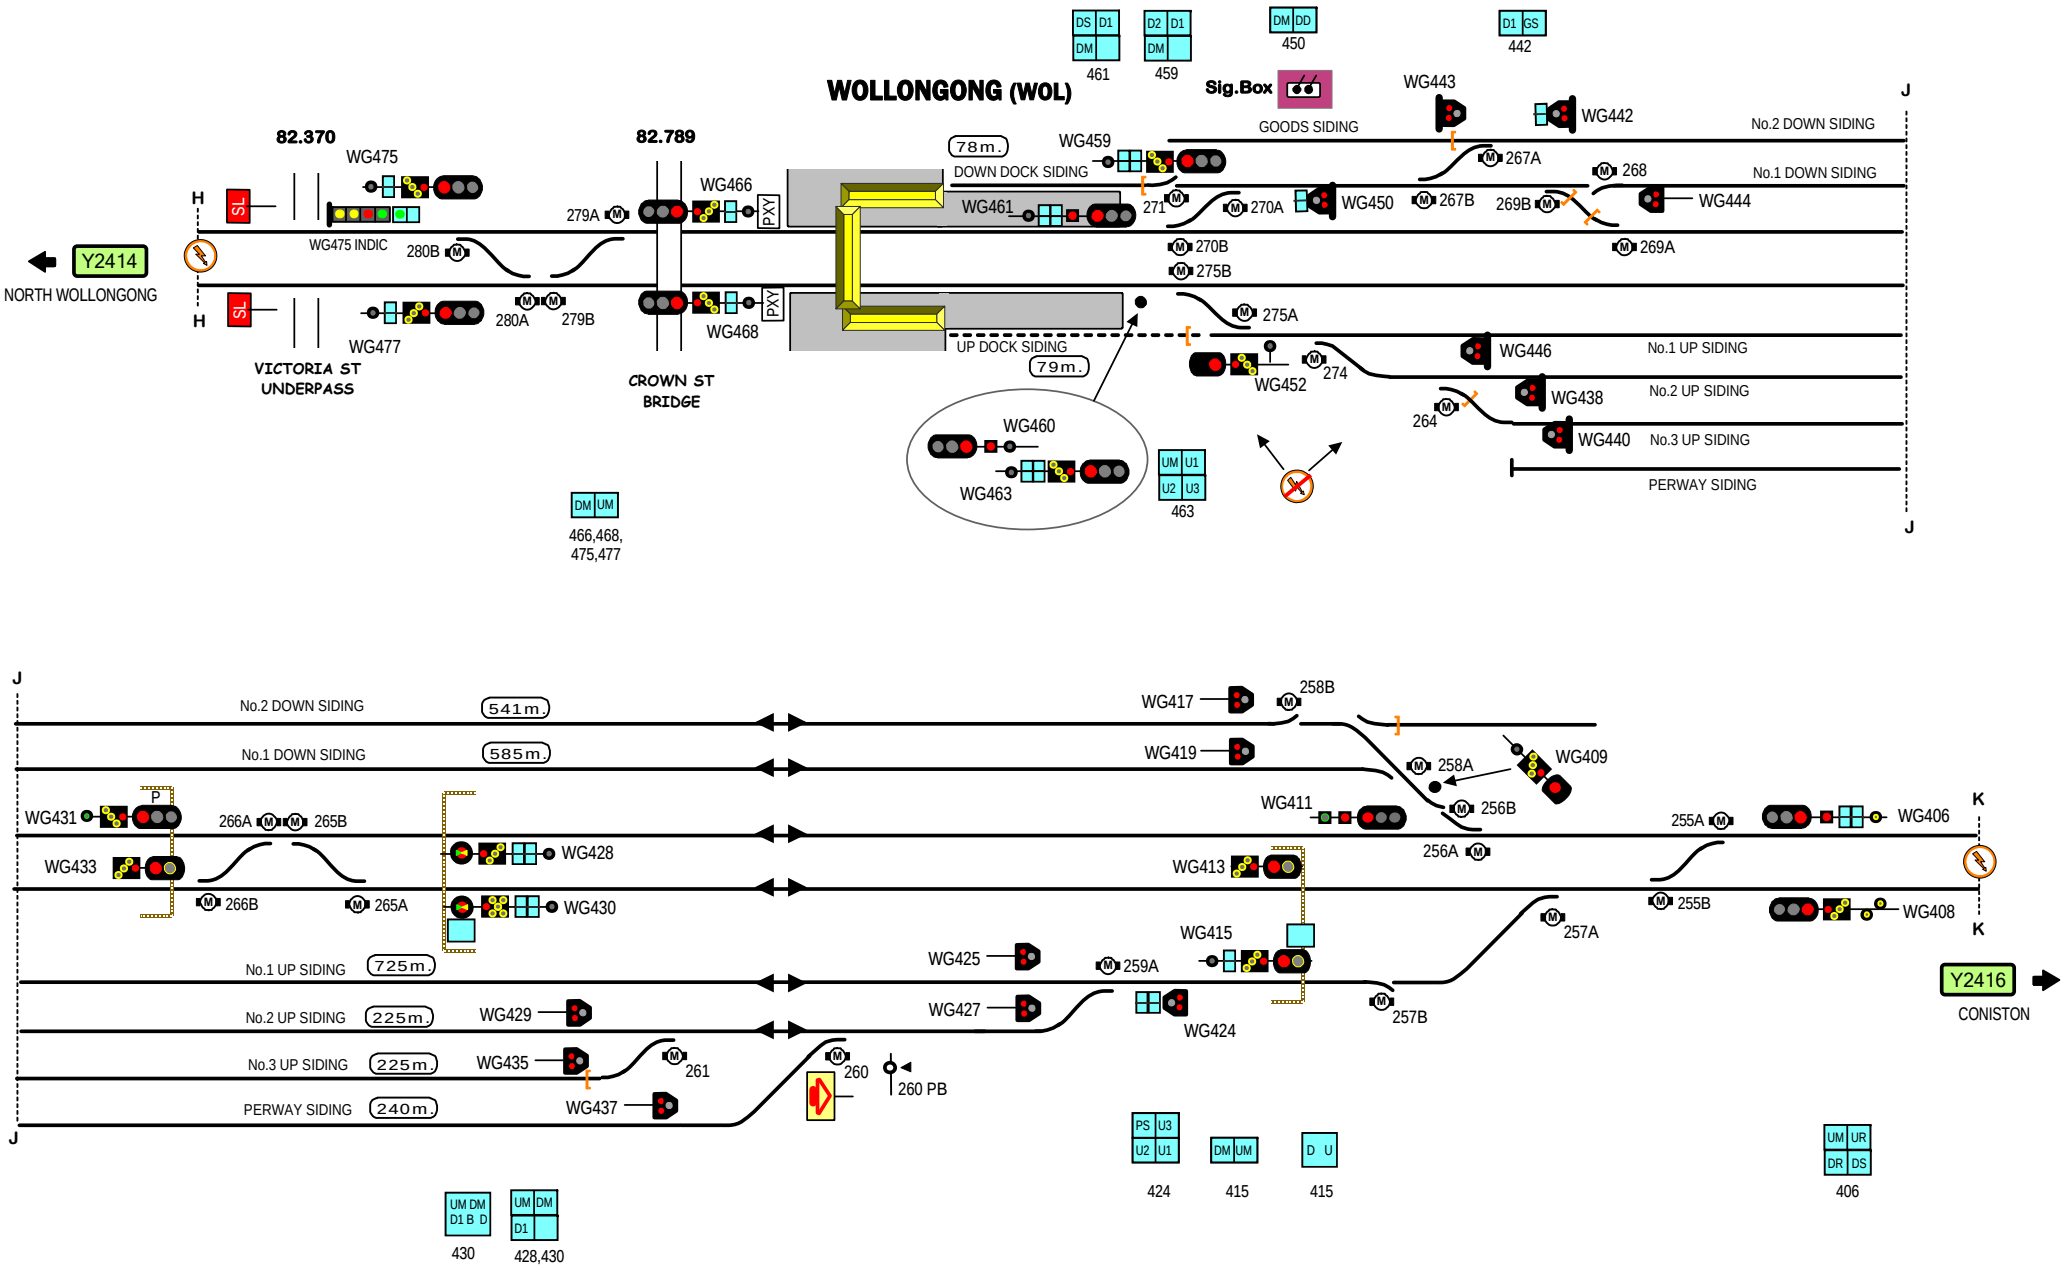

STANDARD GAUGE TRACK

WOLLONGONG

Y2415

Home Support © 2017 G F Vincent

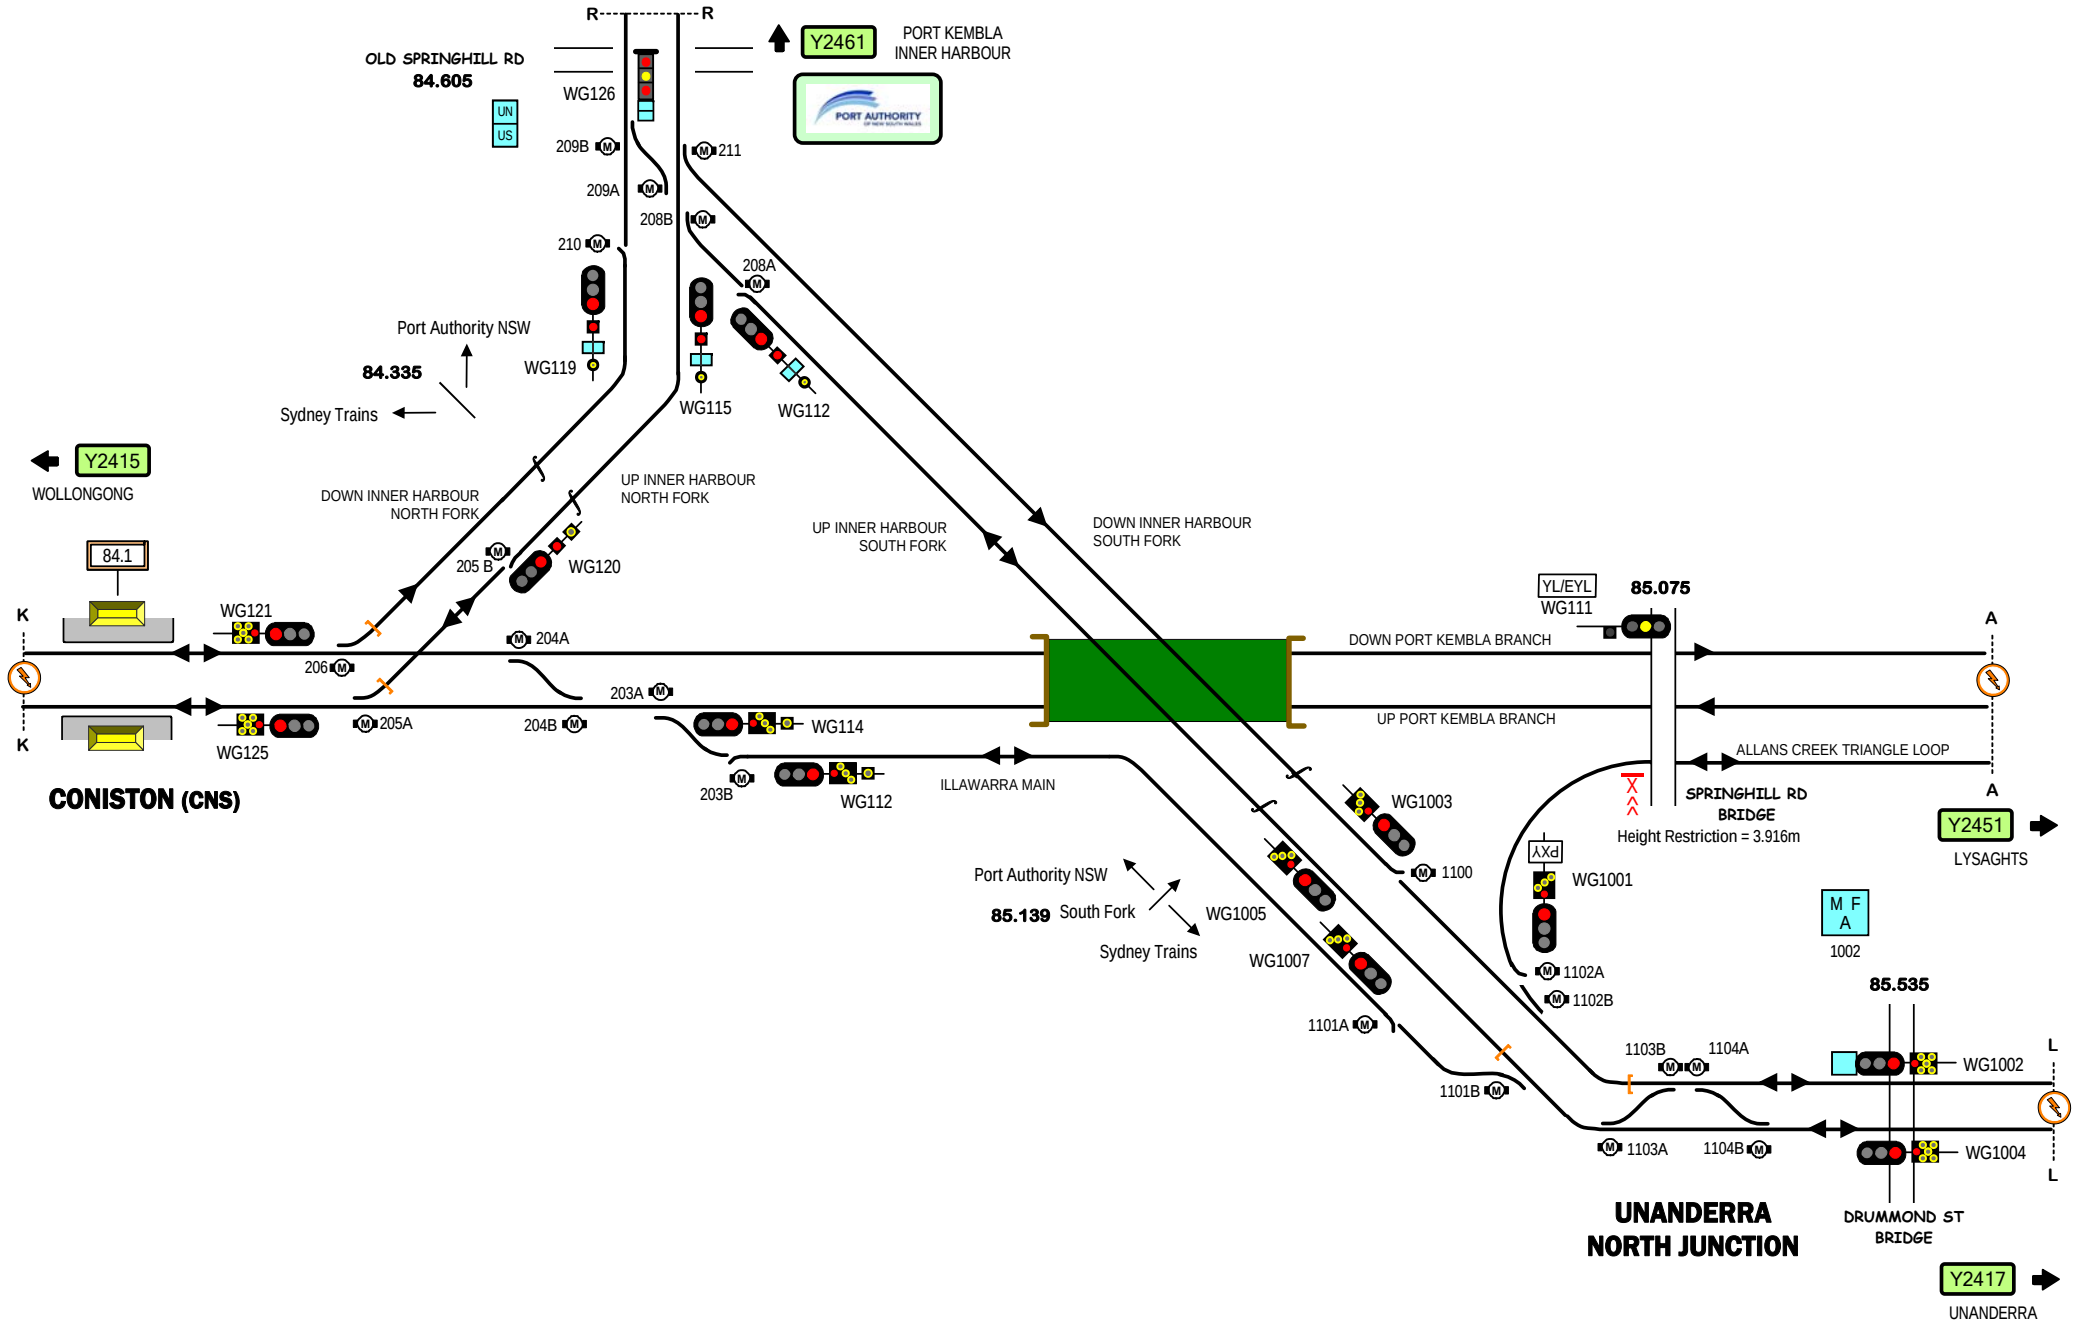

STANDARD GAUGE TRACK

CONISTON - UNANDERRA NTH JCN

Y2416

Home Support

© 2017 G F Vincent

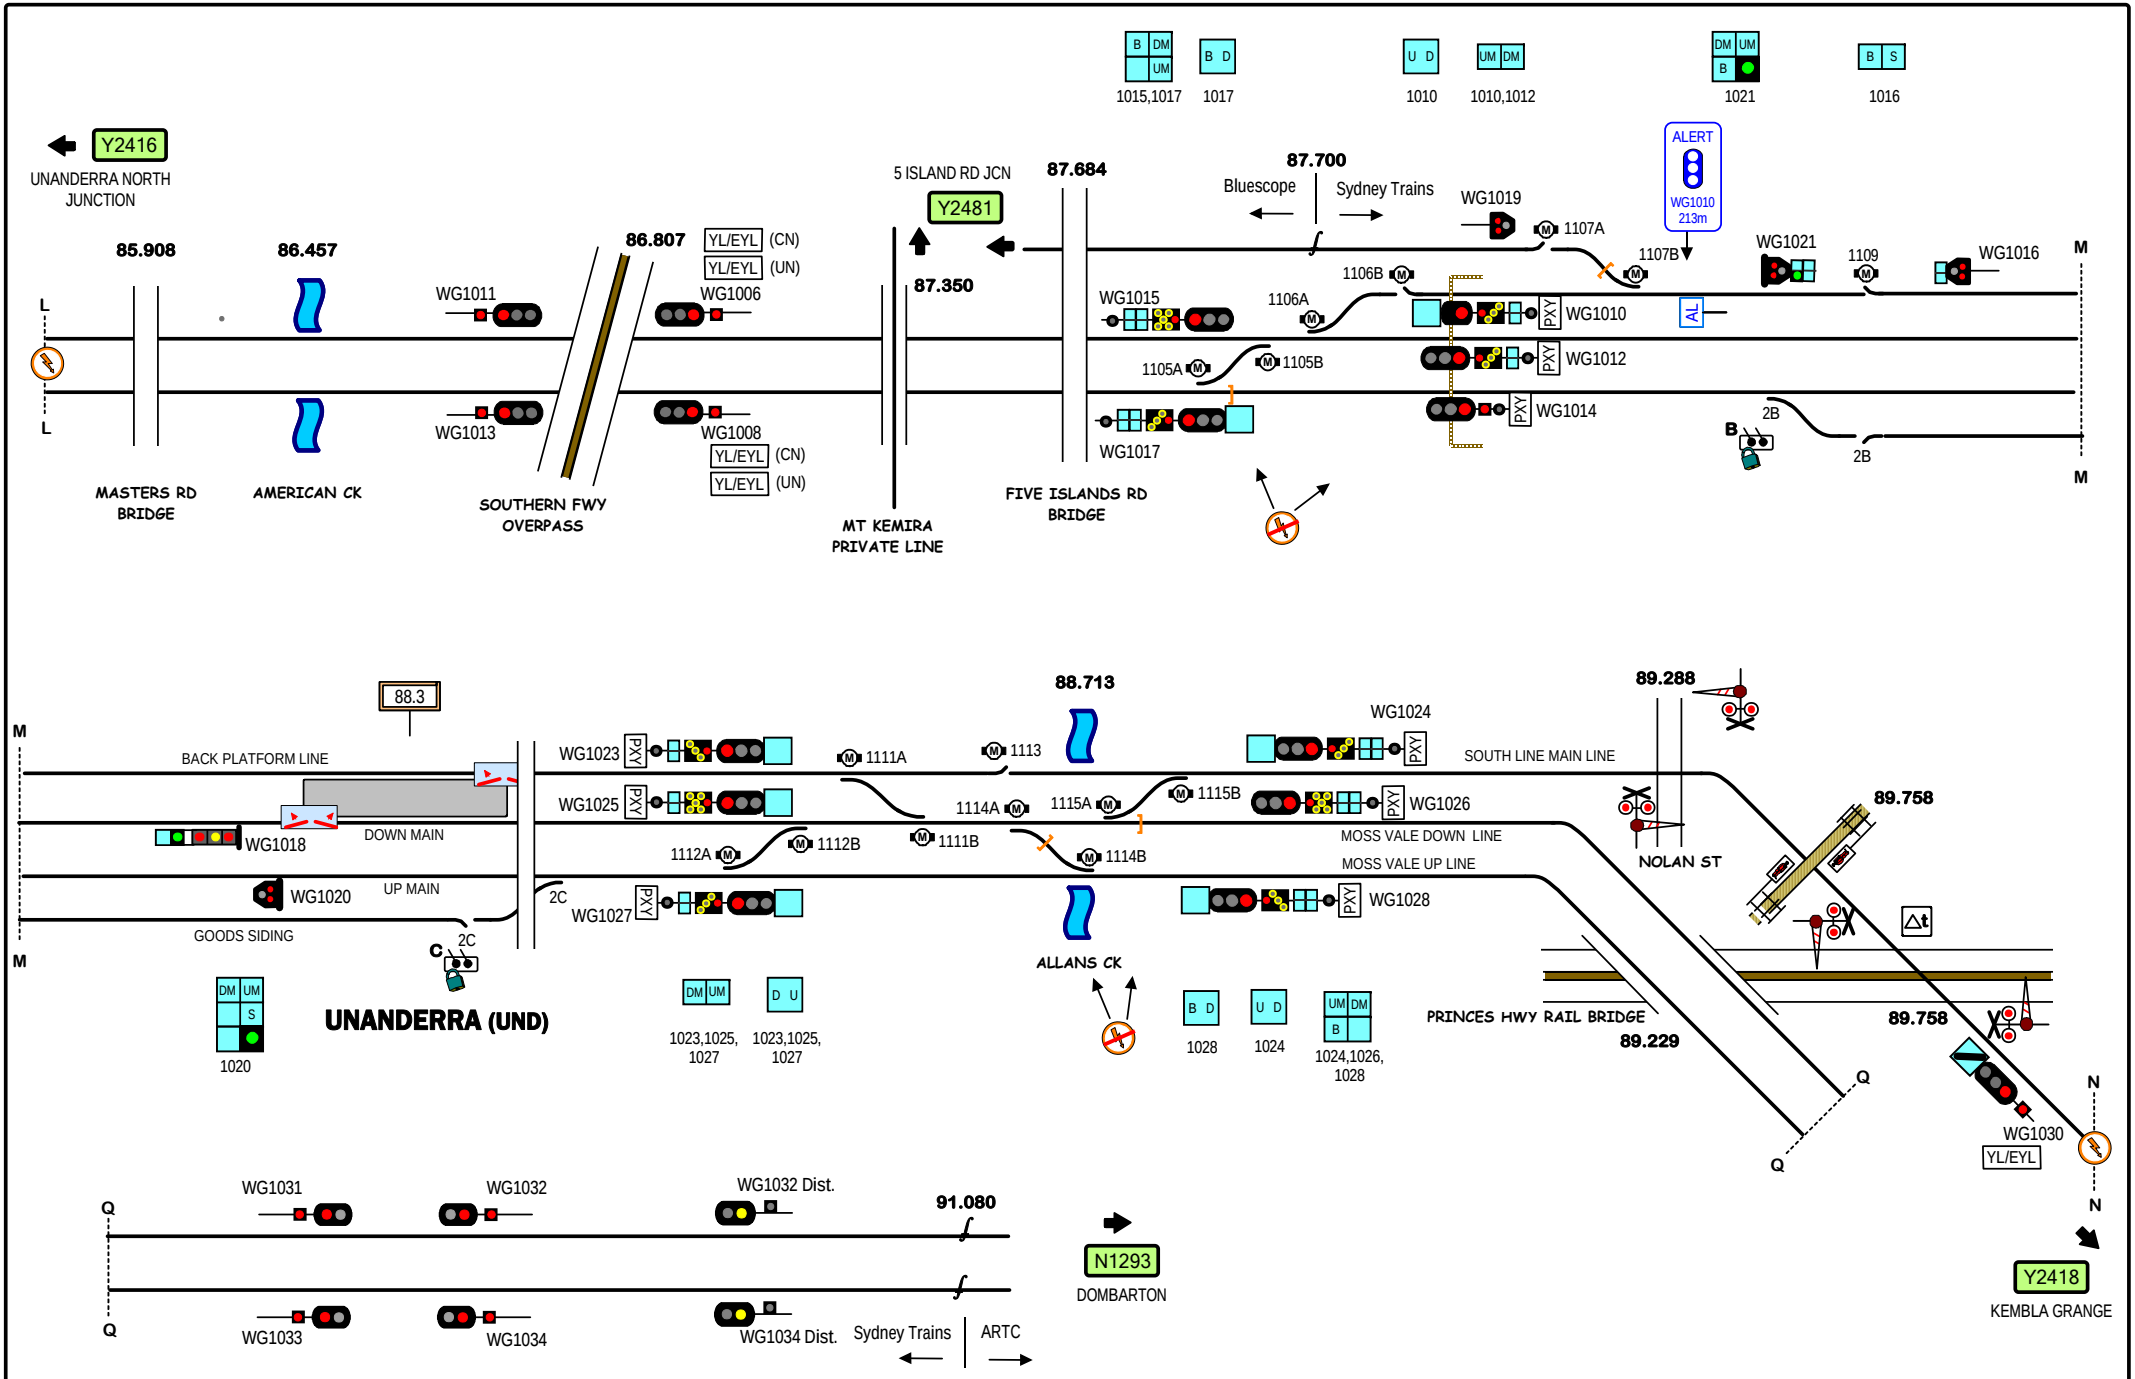
Y2416
UNANDERRA NORTH JUNCTION
85.908
86.457
86.807
YL/EYL (CN)
YL/EYL (UN)
WG1011
WG1006
WG1013
WG1008
YL/EYL (CN)
YL/EYL (UN)
MASTERS RD BRIDGE
AMERICAN CK
SOUTHERN FWY OVERPASS
5 ISLAND RD JCN
Y2481
87.350
87.684
MT KEMIRA PRIVATE LINE
FIVE ISLANDS RD BRIDGE
87.700
Bluescope
Sydney Trains
WG1019
1107A
ALERT
WG1010
213m
1107B
WG1021
1109
WG1016
1106B
WG1015
1106A
WG1010
AL
1105A
1105B
WG1012
WG1014
WG1017
2B
2B
B
M
M
L
L
1015,1017
1017
1010
1010,1012
1021
1016
88.3
88.713
89.288
89.758
89.758
89.229
BACK PLATFORM LINE
DOWN MAIN
UP MAIN
GOODS SIDING
WG1018
WG1020
WG1023
WG1025
WG1027
1111A
1113
1114A
1115A
1115B
1112A
1112B
1111B
1114B
WG1024
WG1026
WG1028
SOUTH LINE MAIN LINE
MOSS VALE DOWN LINE
MOSS VALE UP LINE
NOLAN ST
PRINCES HWY RAIL BRIDGE
ALLANS CK
2C
2C
C
M
M
UNANDERRA (UND)
1020
1023,1025, 1027
1023,1025, 1027
1028
1024
1024,1026, 1028
Q
Q
N
N
WG1030
YL/EYL
WG1031
WG1032
WG1032 Dist.
91.080
WG1033
WG1034
WG1034 Dist.
Sydney Trains
ARTC
N1293
DOMBARTON
Y2418
KEMBLA GRANGE
STANDARD GAUGE TRACK
UNANDERRA
Y2417
Home
Support
© 2017 G F Vincent

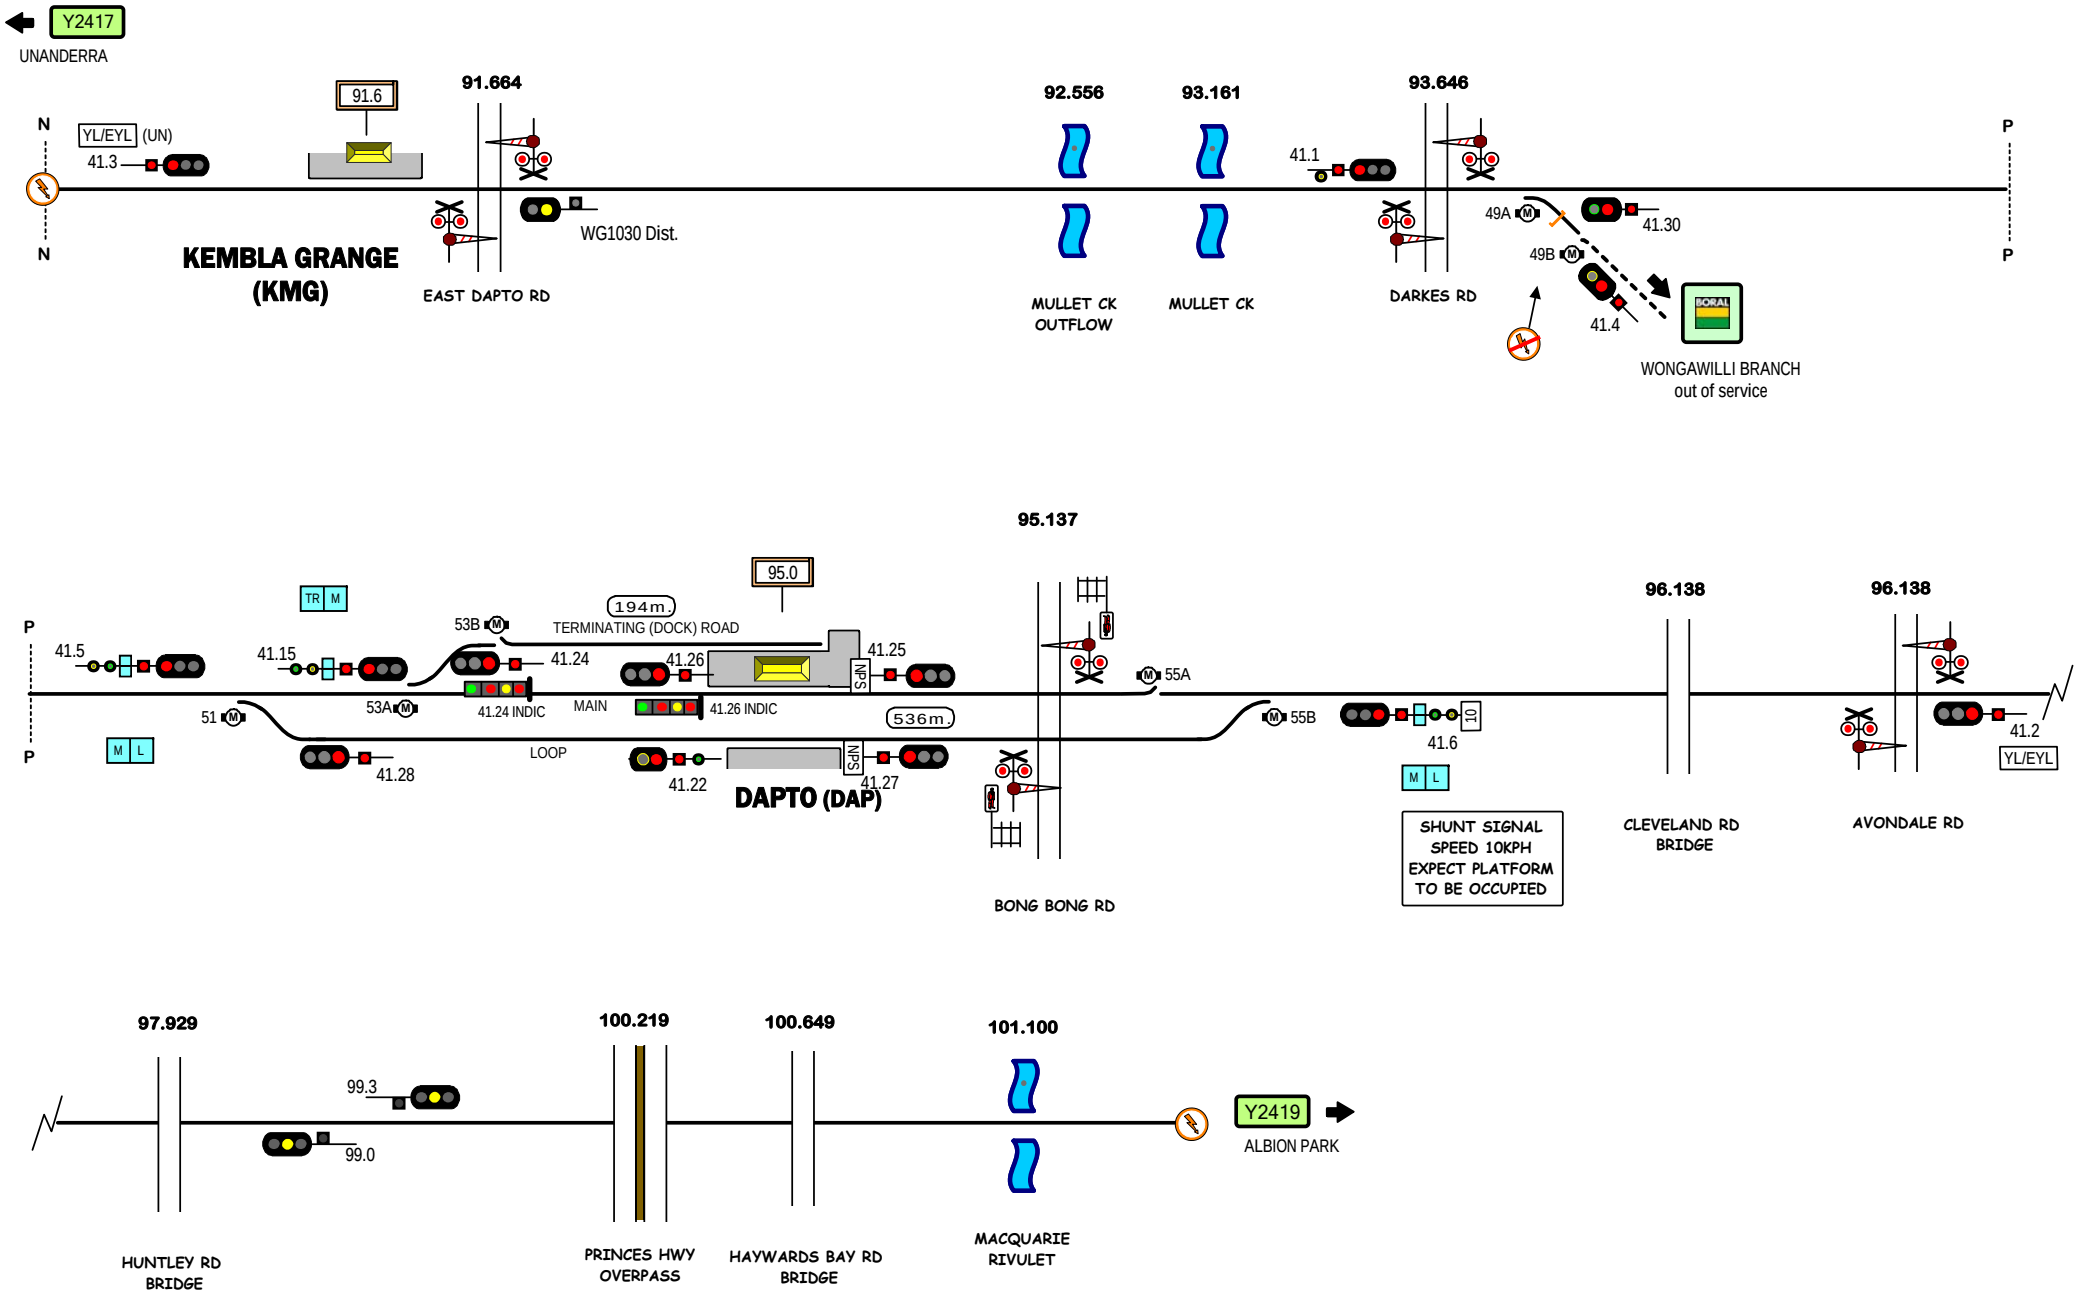

STANDARD GAUGE TRACK

KEMBLA GRANGE- DAPTO

Y2418

Home Support

© 2017 G F Vincent

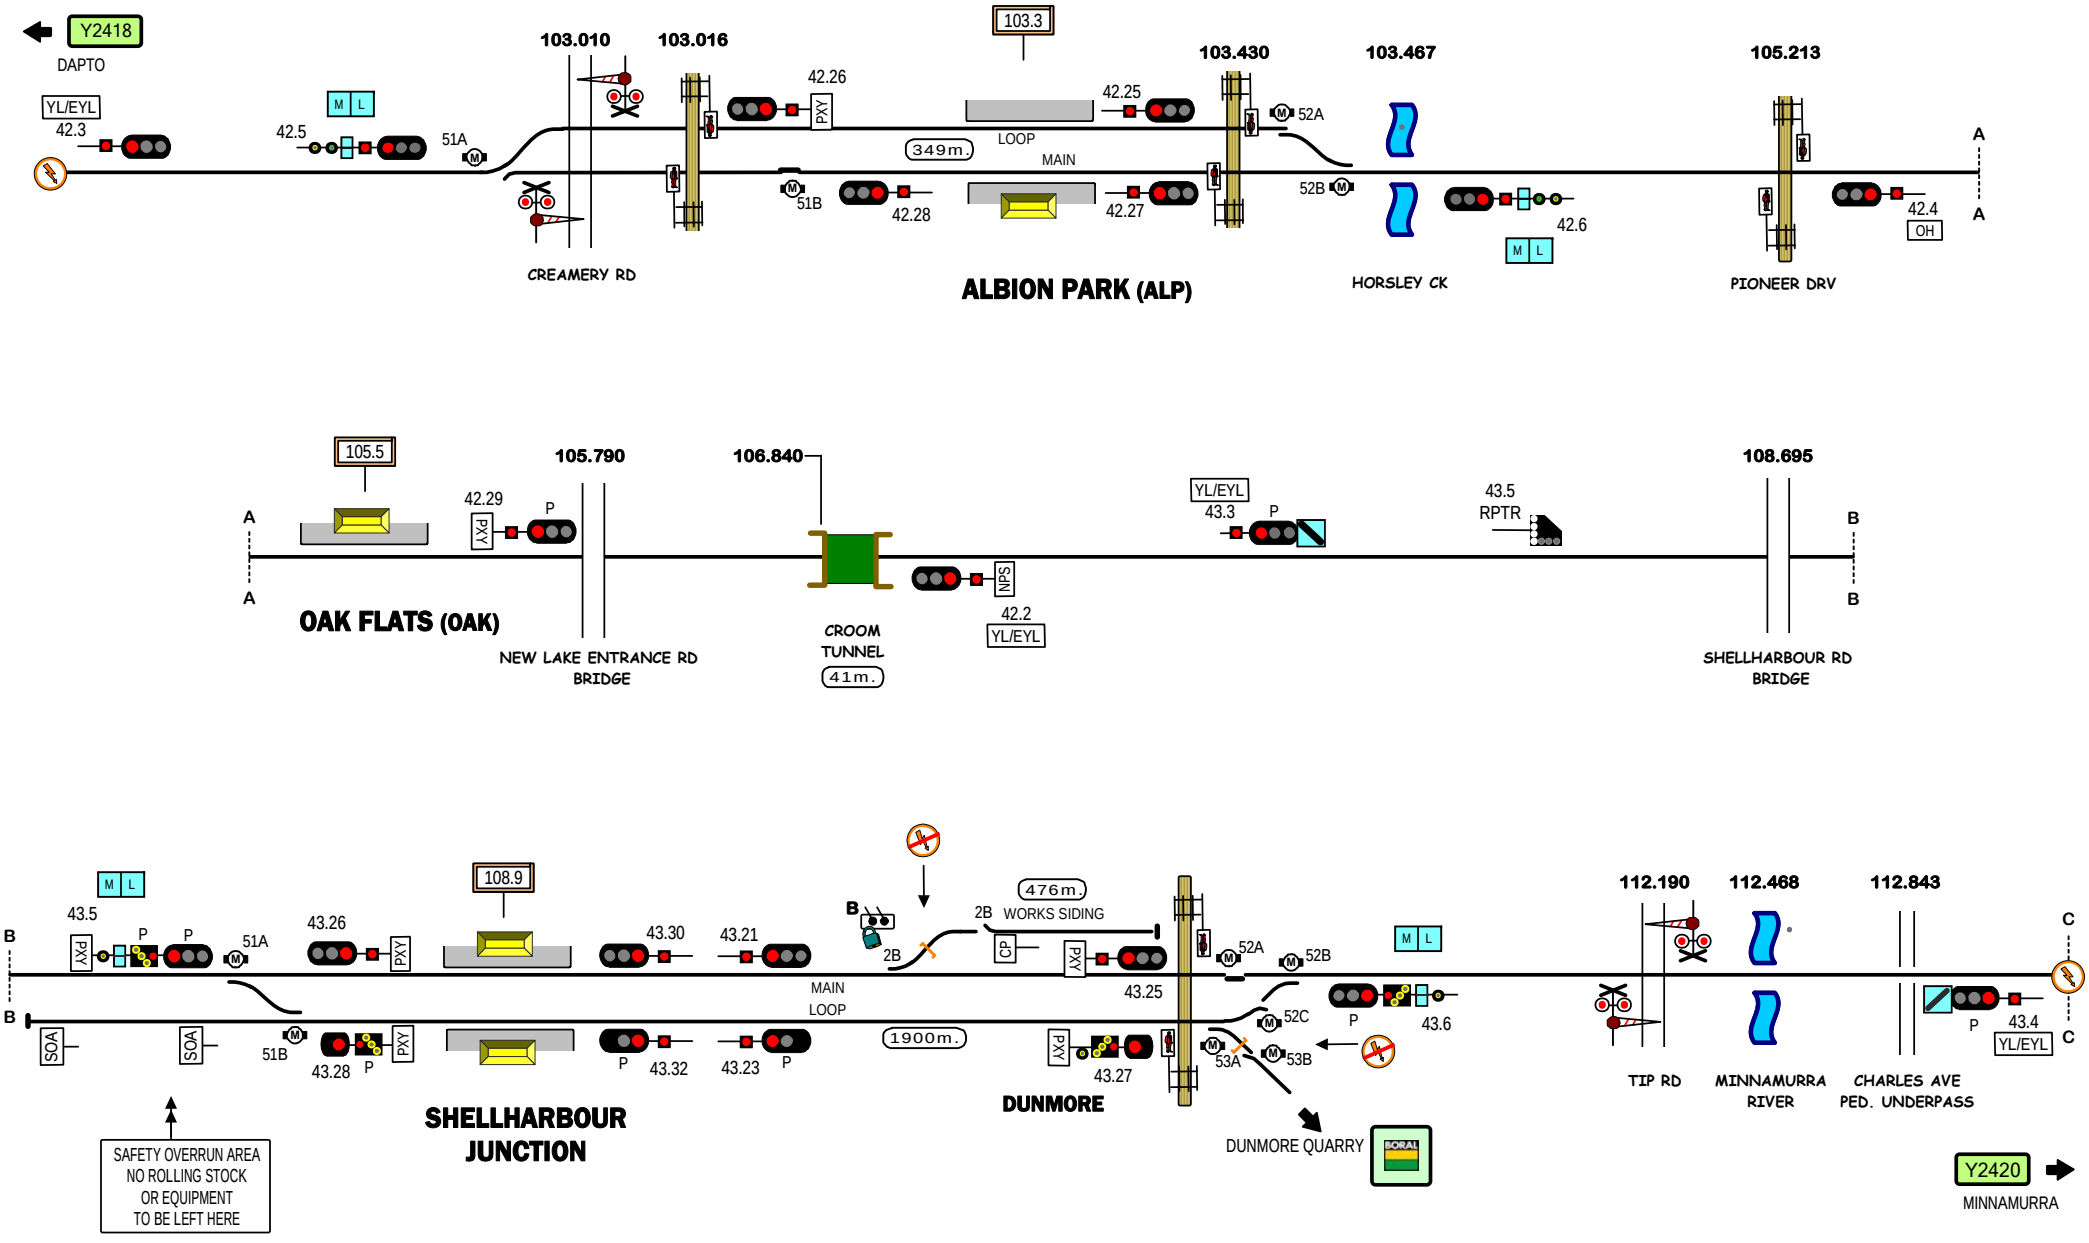

STANDARD GAUGE TRACK

ALBION PARK - SHELLHARBOUR JCN.

Y2419

Home Support

© 2017 G F Vincent

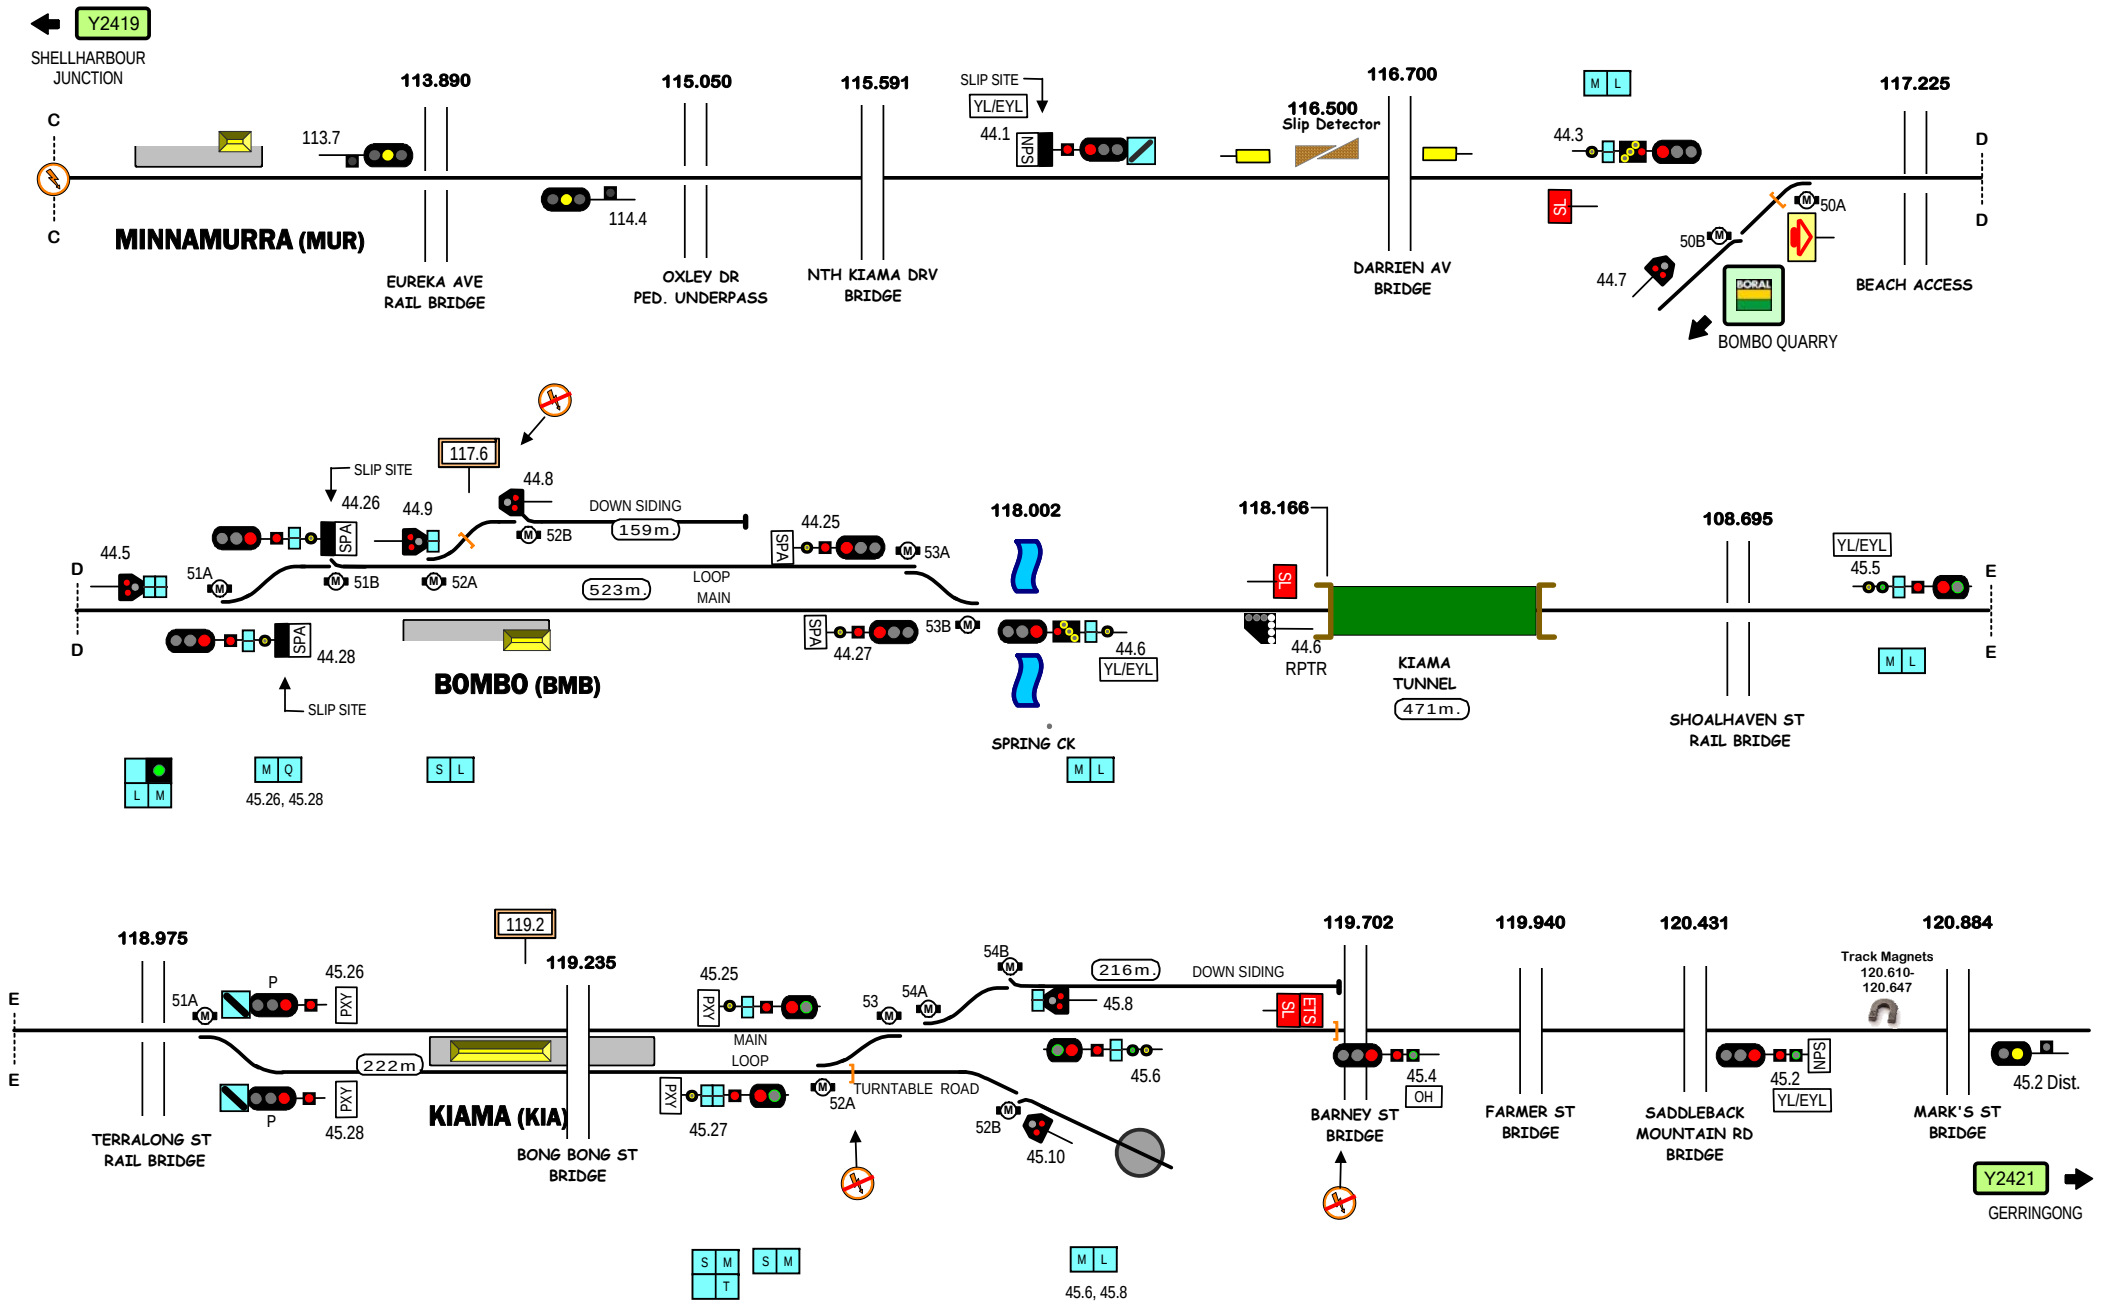
Y2419
SHELLHARBOUR JUNCTION
113.890
115.050
115.591
116.700
117.225
SLIP SITE
YL/EYL
116.500
Slip Detector
113.7
114.4
44.1
44.3
44.7
MINNAMURRA (MUR)
EUREKA AVE RAIL BRIDGE
OXLEY DR PED. UNDERPASS
NTH KIAMA DRV BRIDGE
DARRIEN AV BRIDGE
BEACH ACCESS
50A
50B
BORAL
BOMBO QUARRY
117.6
SLIP SITE
44.26
44.9
44.8
DOWN SIDING
159m.
44.5
51A
51B
52A
52B
523m.
LOOP
MAIN
44.25
53A
53B
44.27
118.002
118.166
108.695
44.28
SLIP SITE
BOMBO (BMB)
SPRING CK
44.6
YL/EYL
44.6
RPTR
KIAMA TUNNEL
471m.
SHOALHAVEN ST RAIL BRIDGE
45.5
45.26, 45.28
118.975
119.2
119.235
119.702
119.940
120.431
120.884
Track Magnets
120.610-
120.647
45.26
51A
222m
45.28
TERRALONG ST RAIL BRIDGE
KIAMA (KIA)
BONG BONG ST BRIDGE
45.25
MAIN
LOOP
45.27
54B
216m.
DOWN SIDING
53
54A
52A
TURNTABLE ROAD
52B
45.10
45.8
45.6
45.4
OH
BARNEY ST BRIDGE
FARMER ST BRIDGE
45.2
YL/EYL
SADDLEBACK MOUNTAIN RD BRIDGE
MARK'S ST BRIDGE
45.2 Dist.
Y2421
GERRINGONG
45.6, 45.8
STANDARD GAUGE TRACK
MINNAMURRA - KIAMA
Y2420
Home
Support
© 2017 G F Vincent

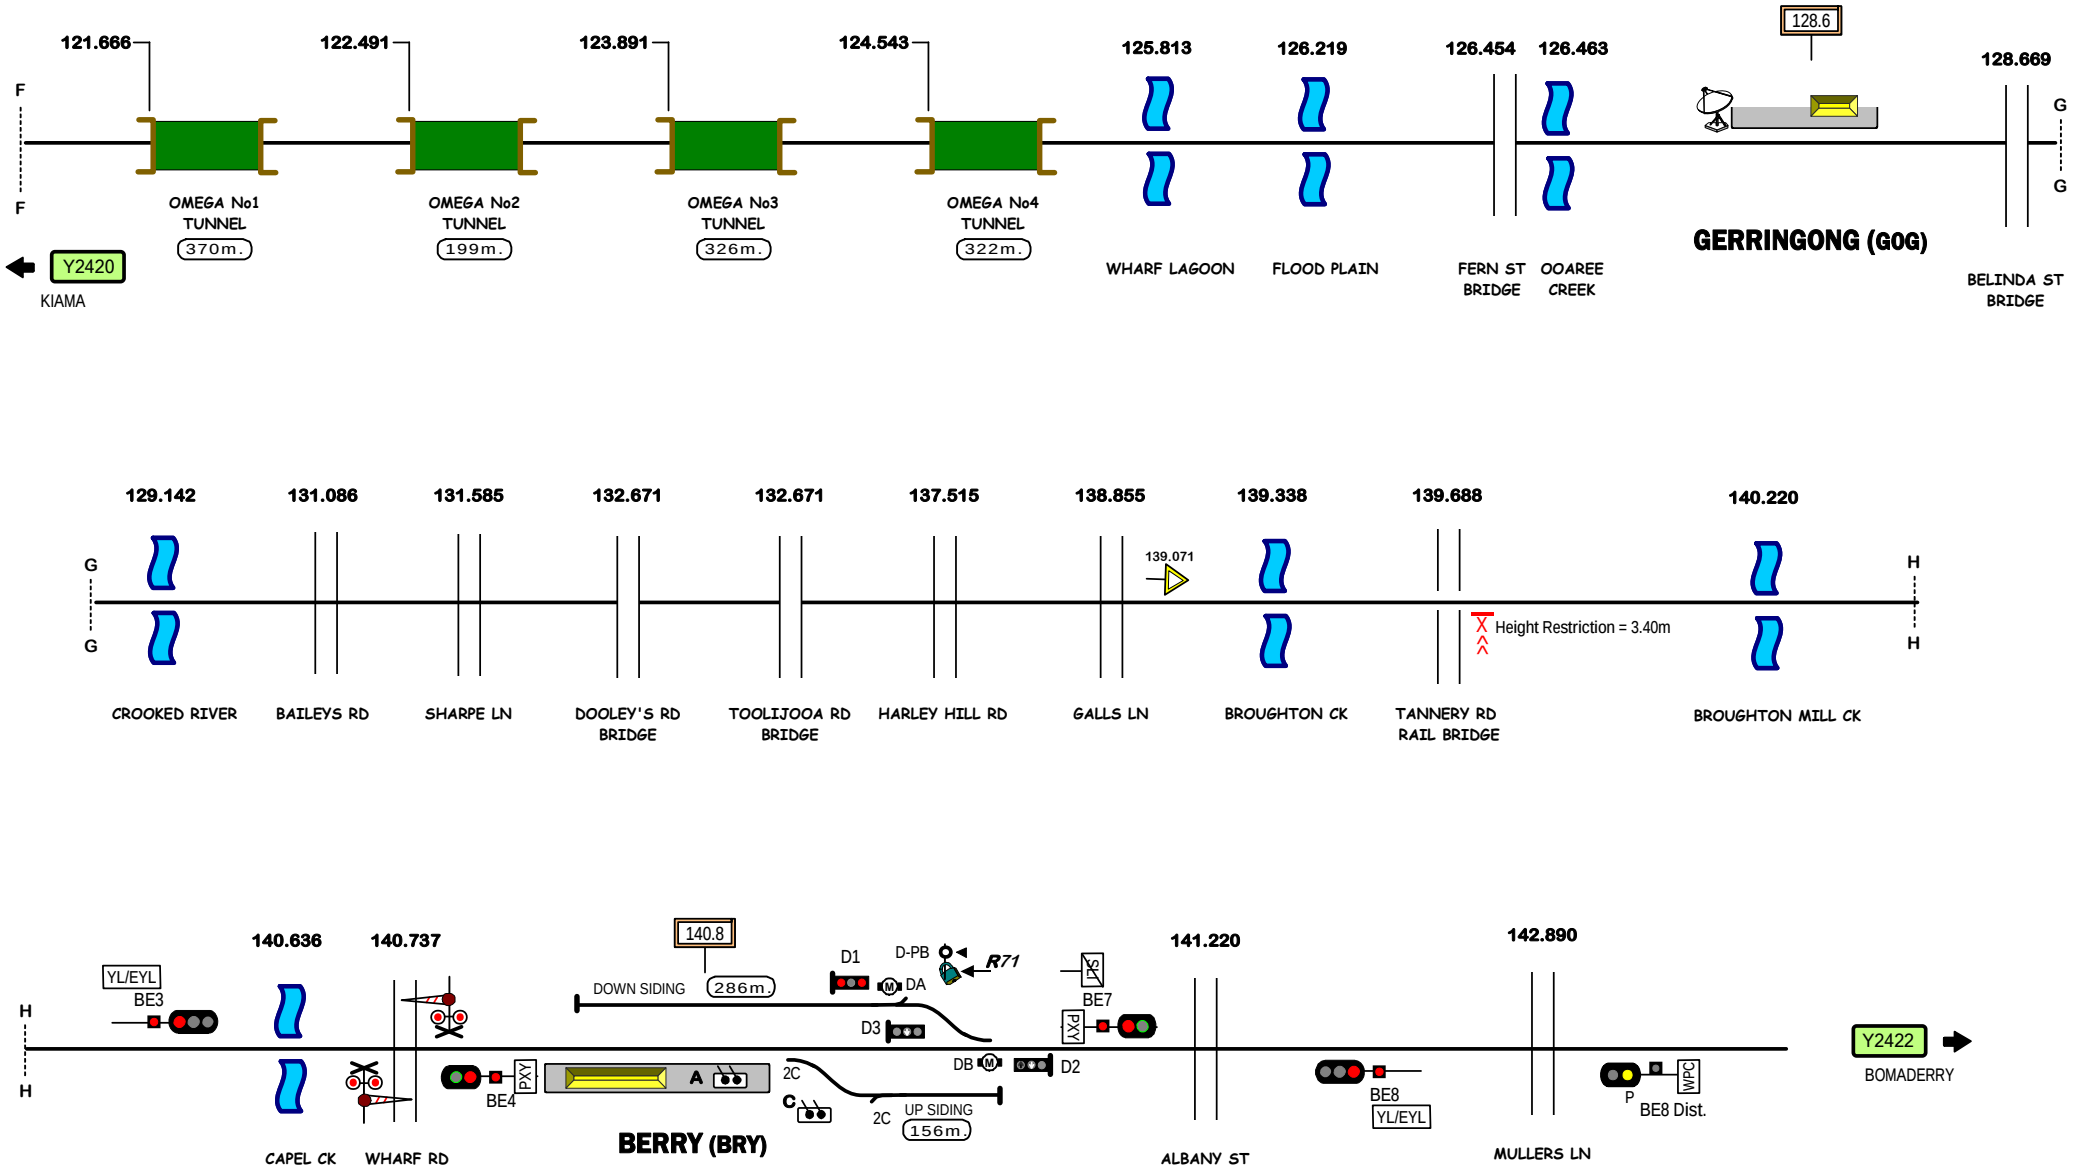

STANDARD GAUGE TRACK

GERRINGONG - BERRY

Y2421

Home Support

© 2017 G F Vincent

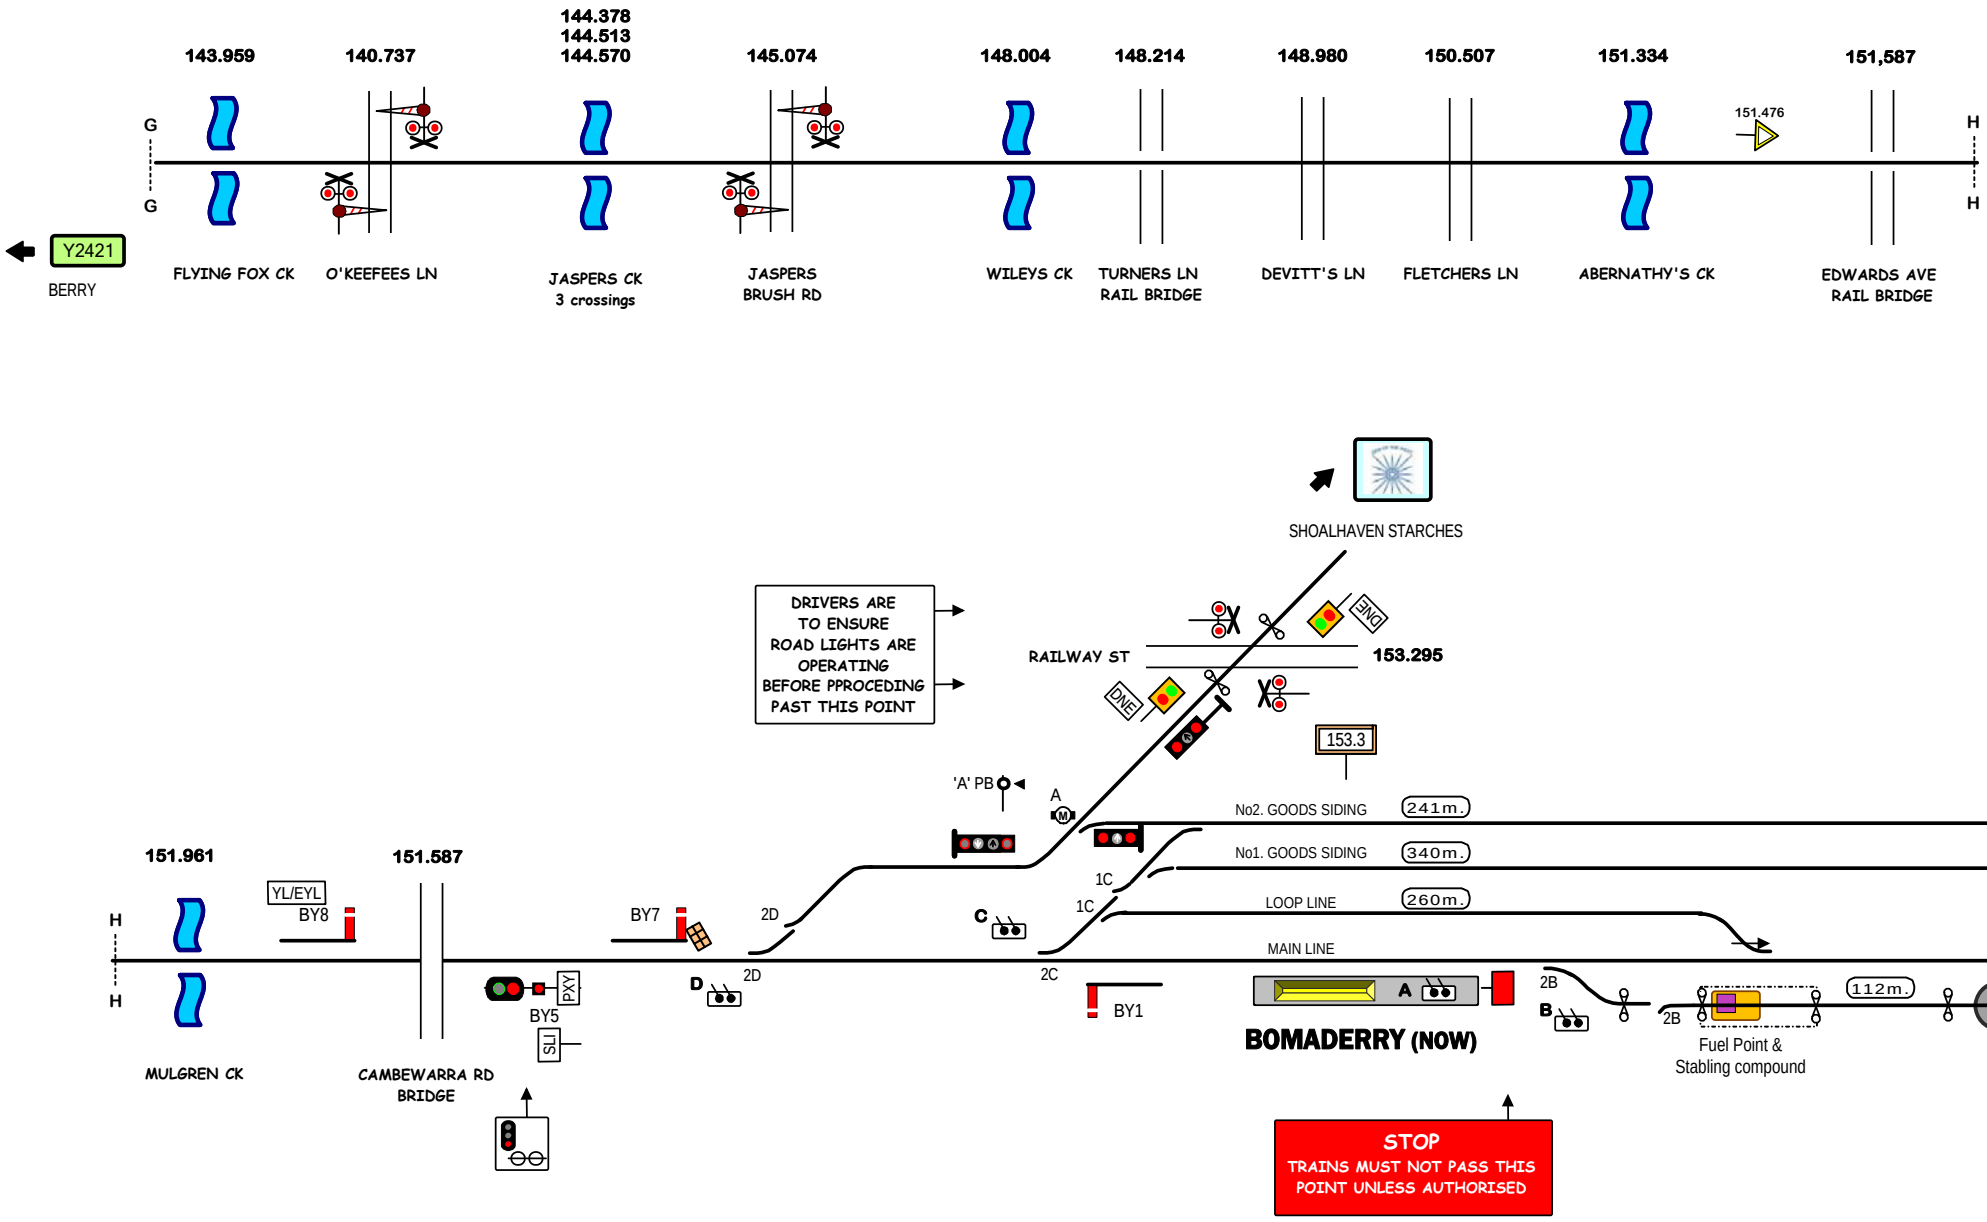

STANDARD GAUGE TRACK

BOMADERRY

Y2422

Home Support

© 2017 G F Vincent

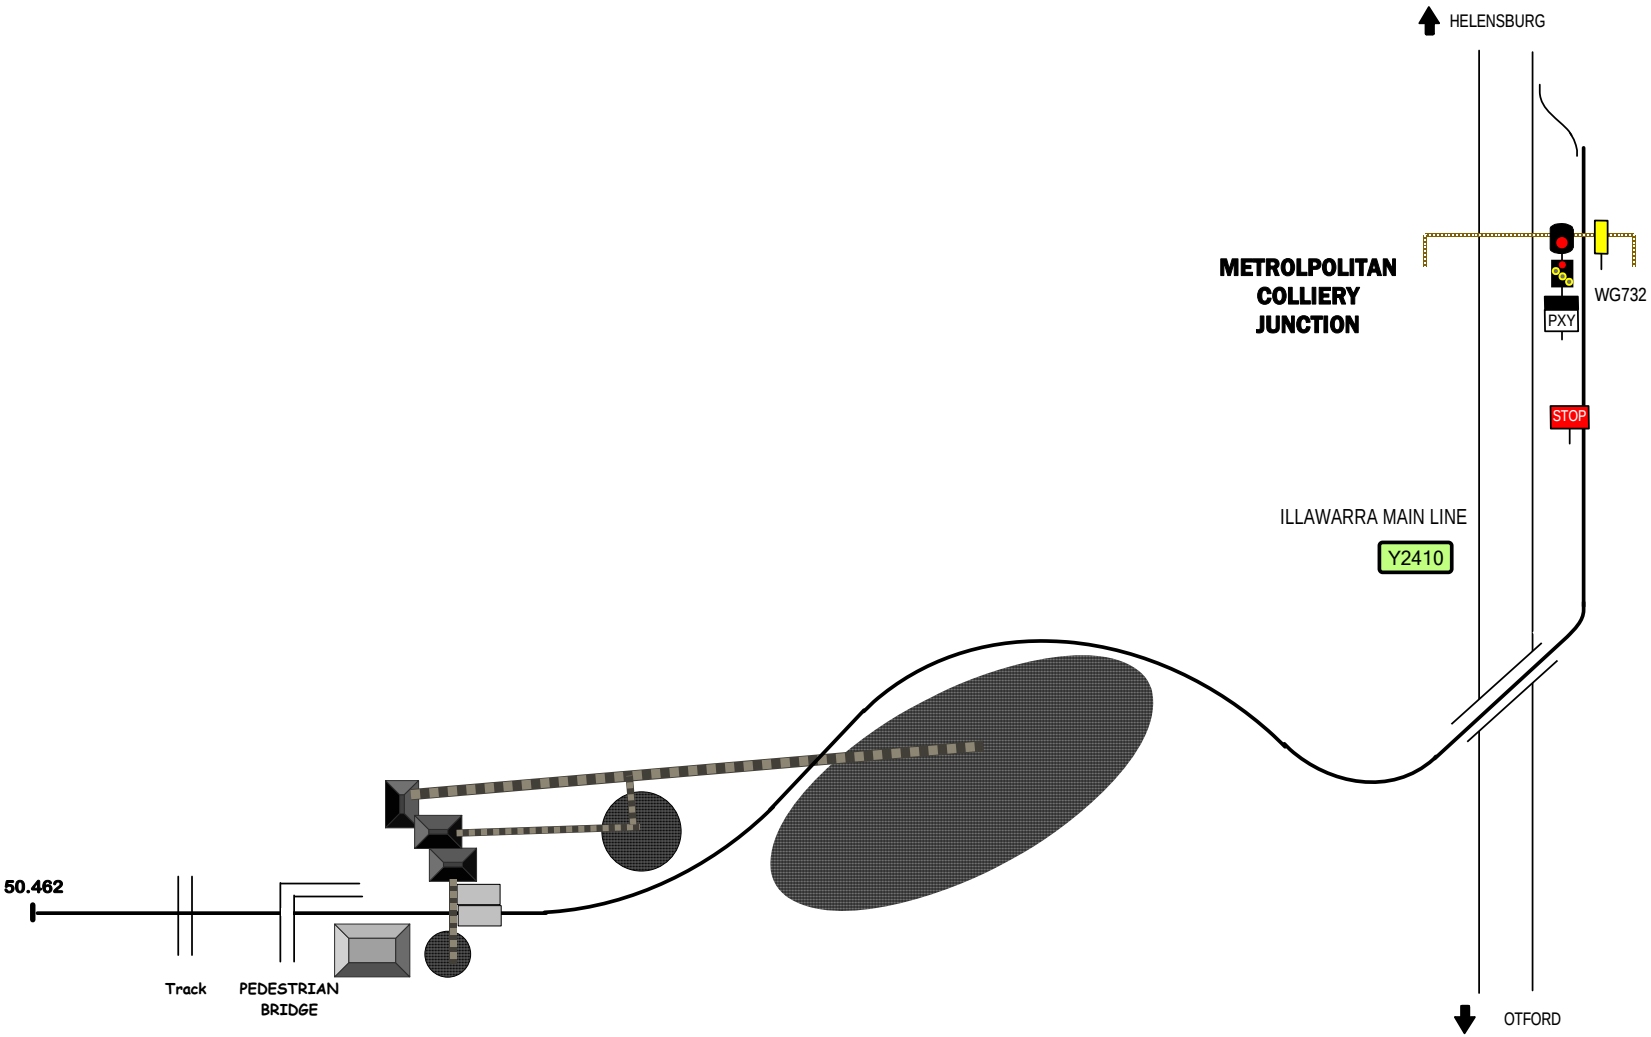

STANDARD GAUGE TRACK

METROPOLITAN COLLIERY

Home Support © 2022 G F Vincent

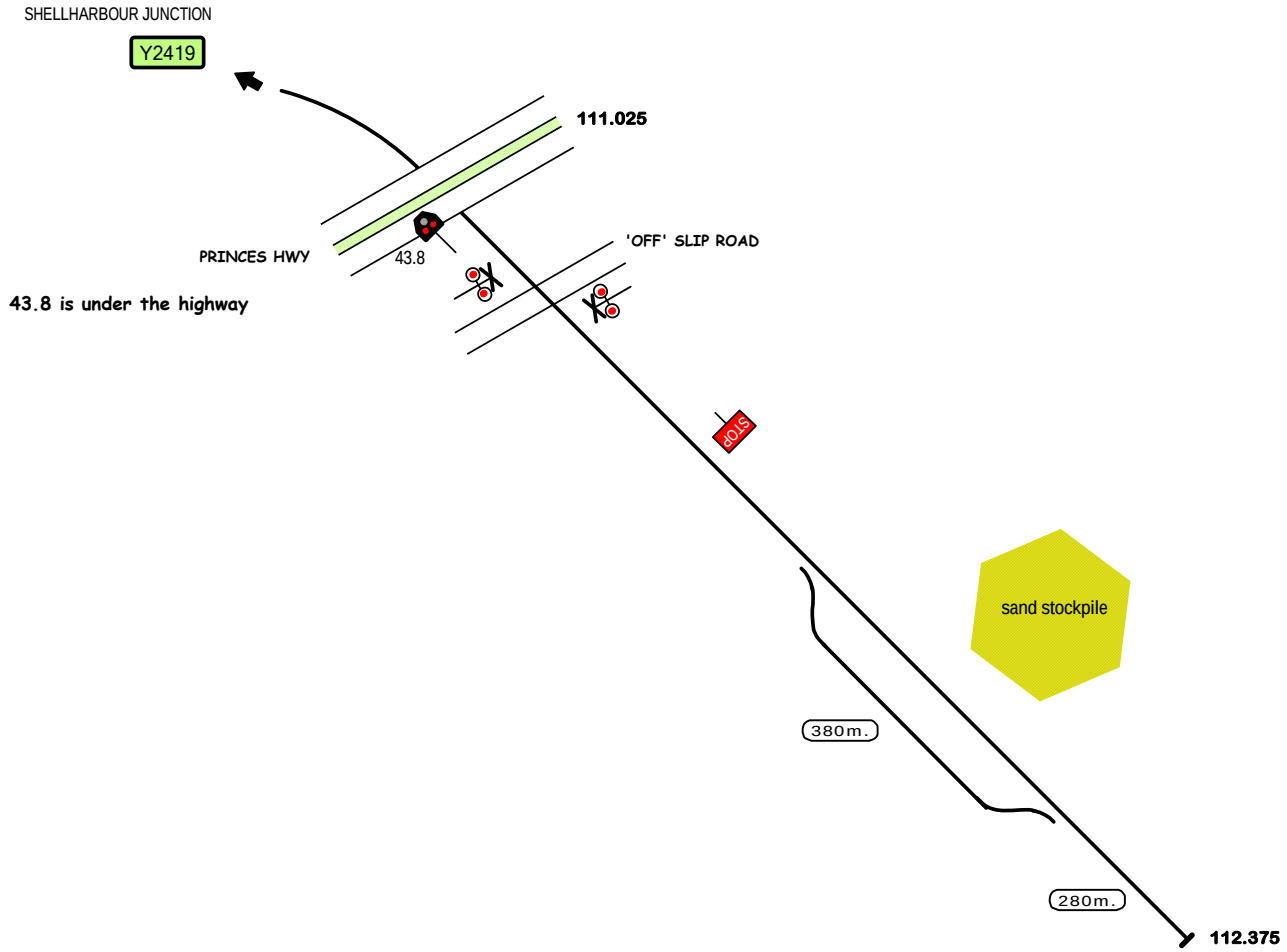

STANDARD GAUGE TRACK

DUNMORE QUARRY

BORAL

Home Support

© 2022 G F Vincent

Y2446

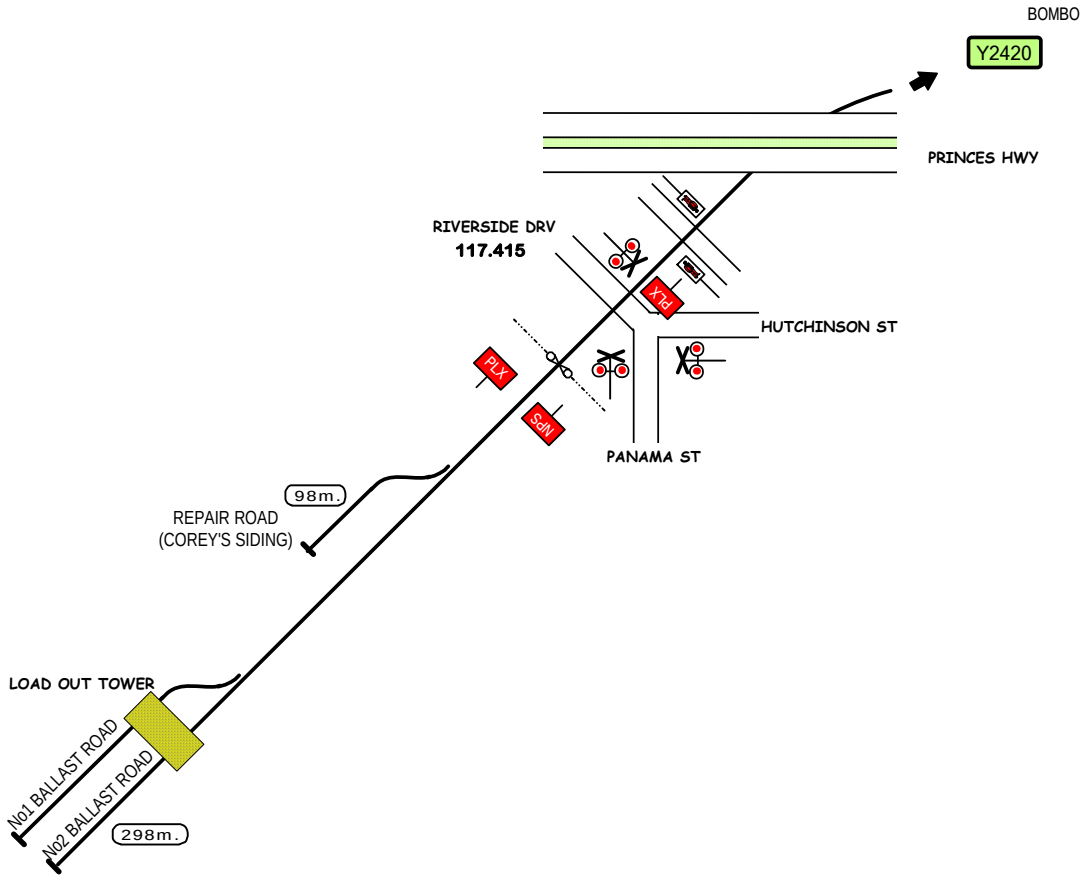

STANDARD GAUGE TRACK

BOMBO QUARRY

BORAL

Home Support

© 2022 G F Vincent

Y2447

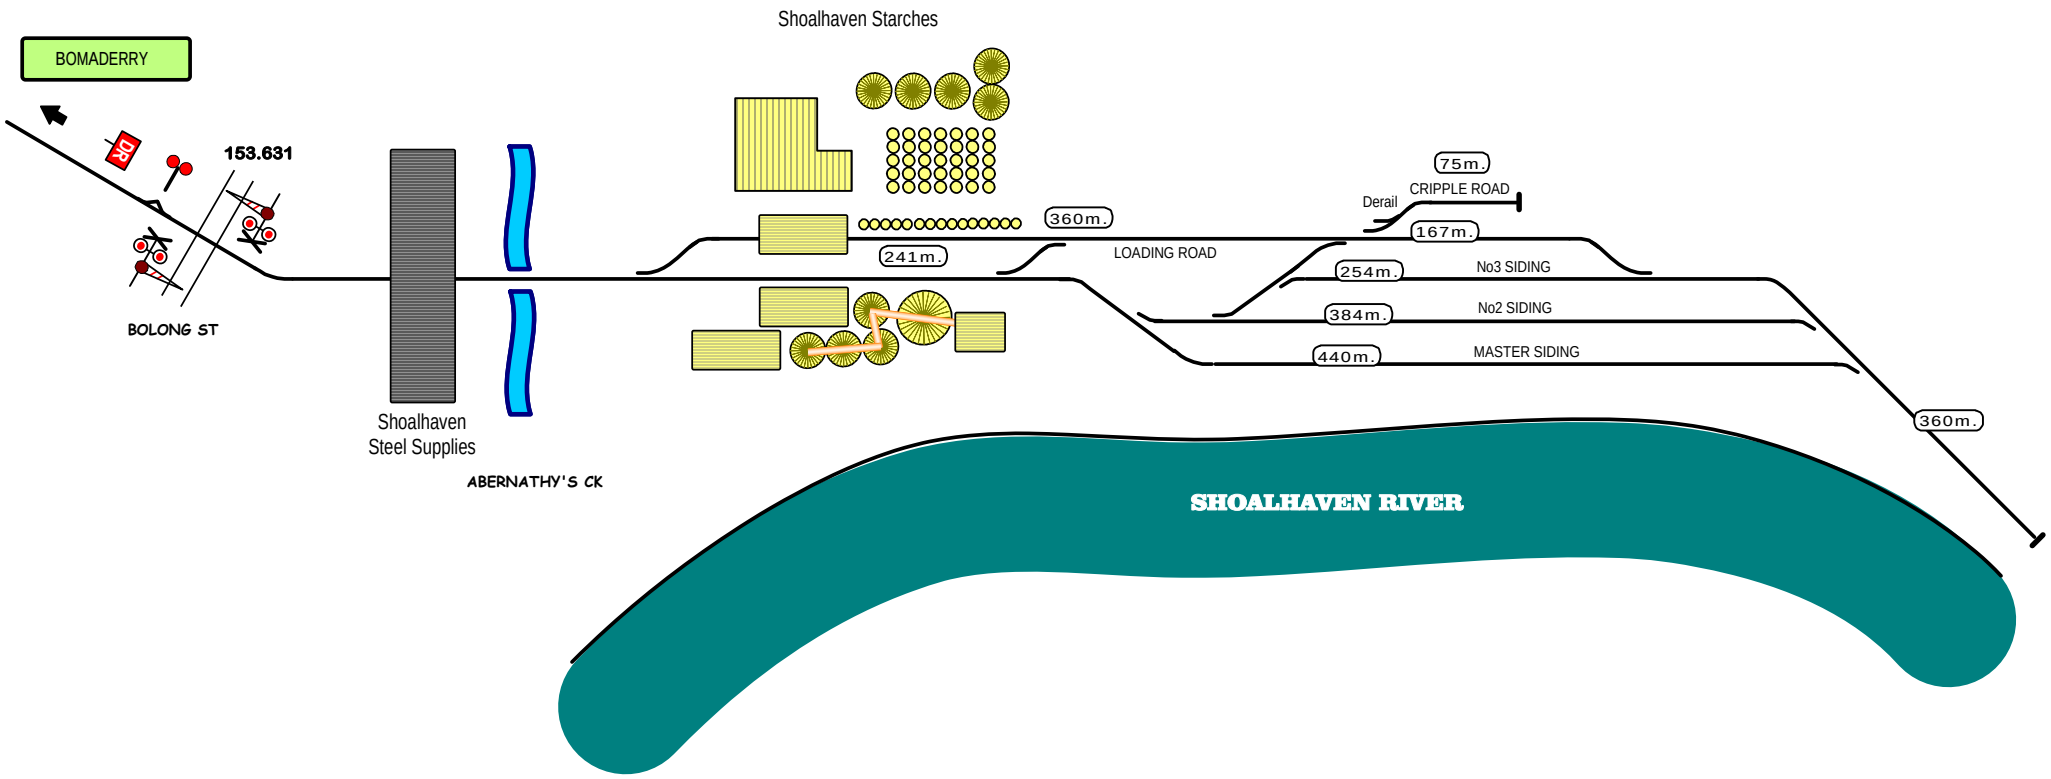

SHOALHAVEN STARCHES - BOMADERRY

(Manildra Group)

STANDARD GAUGE TRACK

Home

© 2017 G F Vincent

N2448

LINE	Port Kembla Branch
SECTION	Coniston (Junction) - Port Kembla
PAGES	2451 - 2452

Outer Sydney

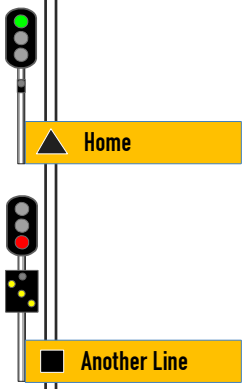

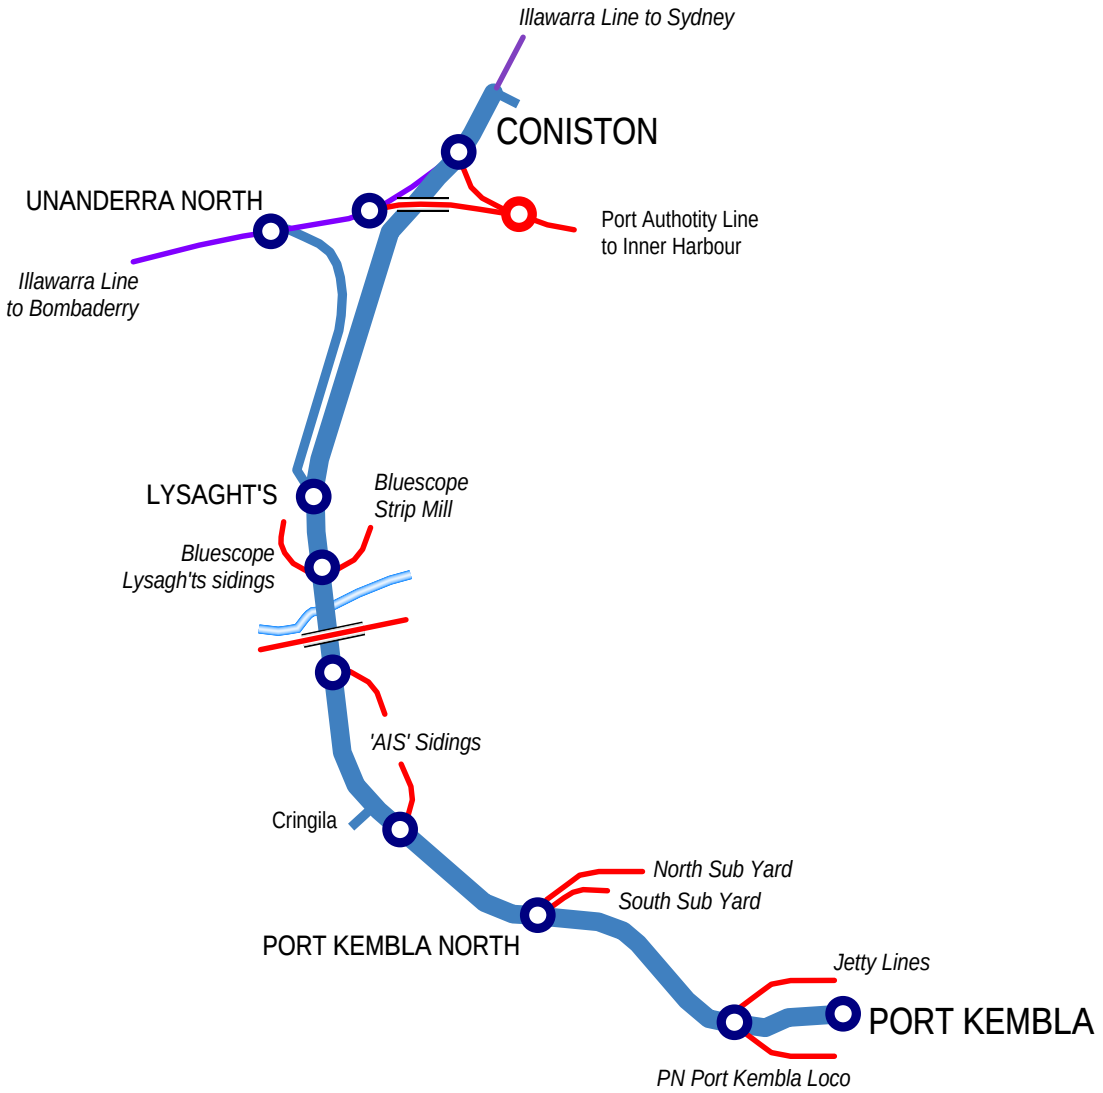

Section Y6

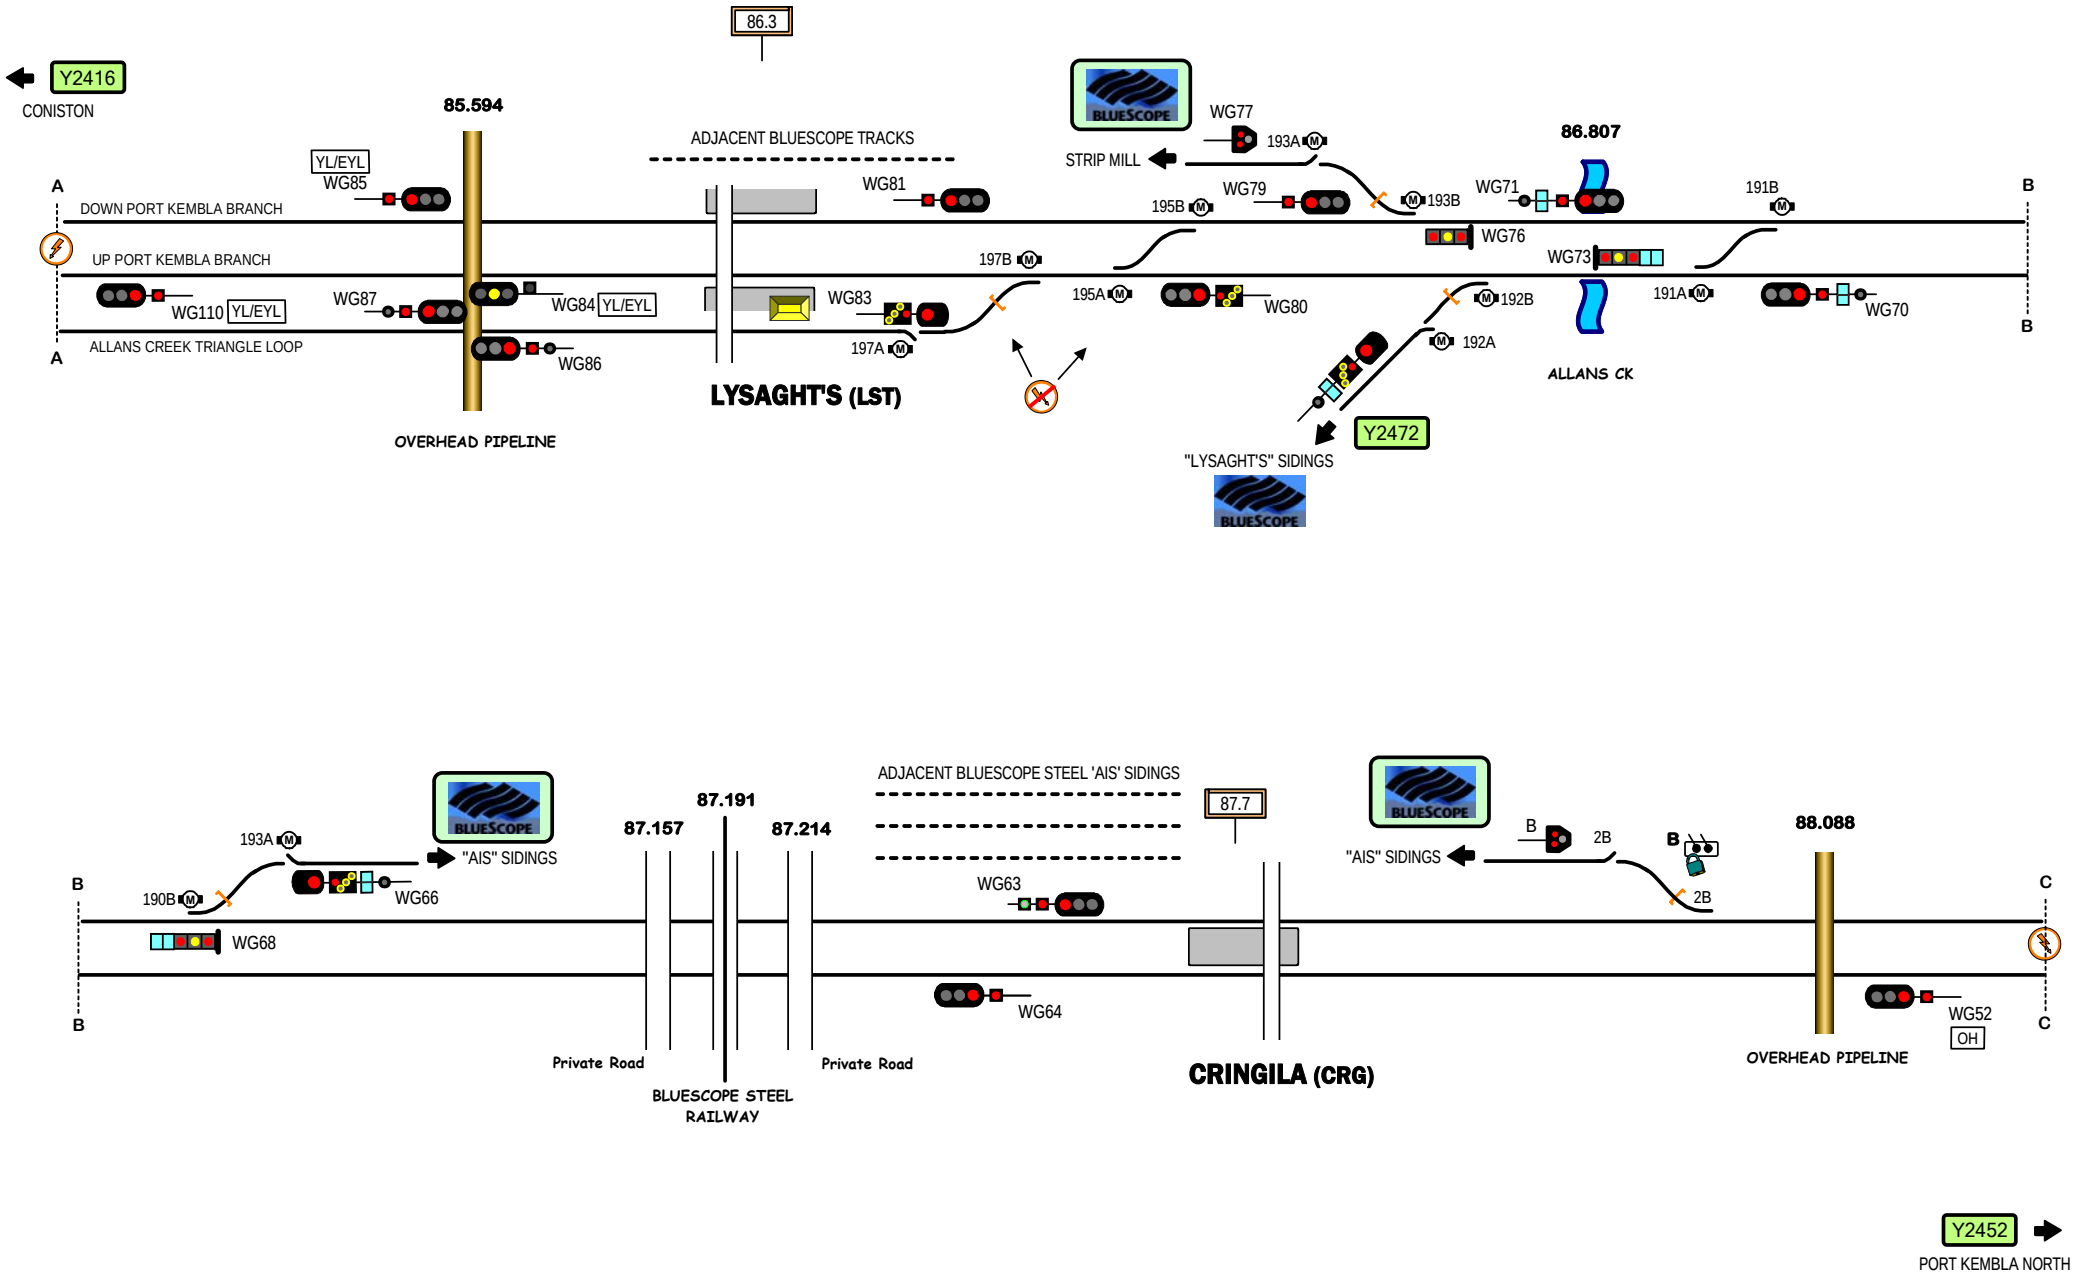

STANDARD GAUGE TRACK

LYSAUGHT'S - CRINGILA

Y2451

Home Support

© 2017 G F Vincent

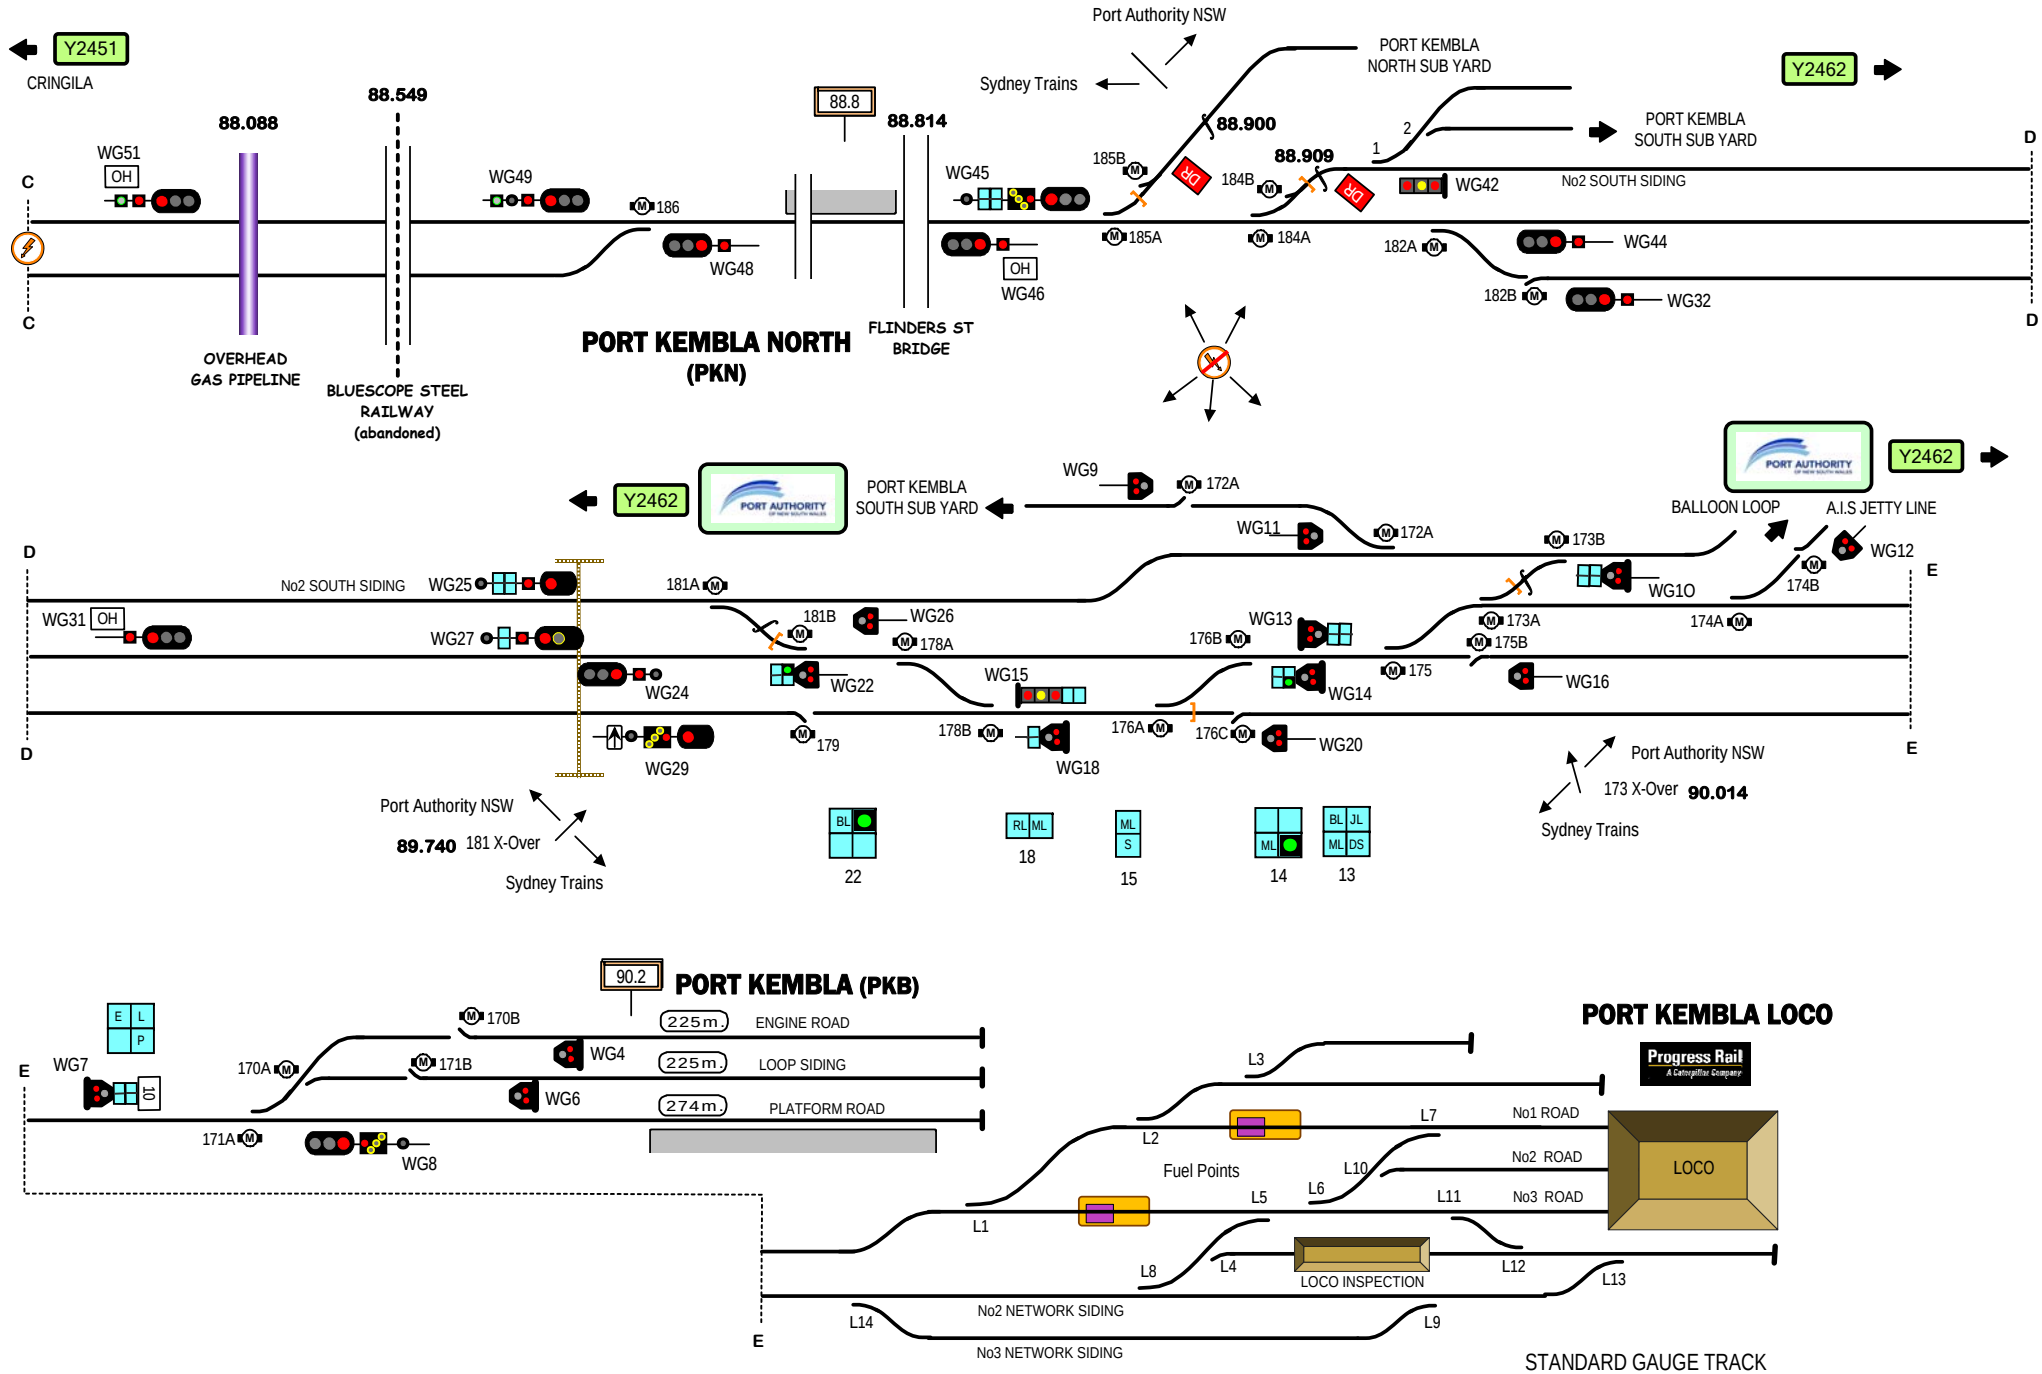

Home Support © 2017 G F Vincent

LINE	Illawarra
SECTION	Port Kembla Industrial Environs
PAGES	2461 - 2463, 2471 - 2483

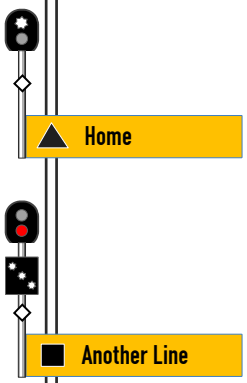

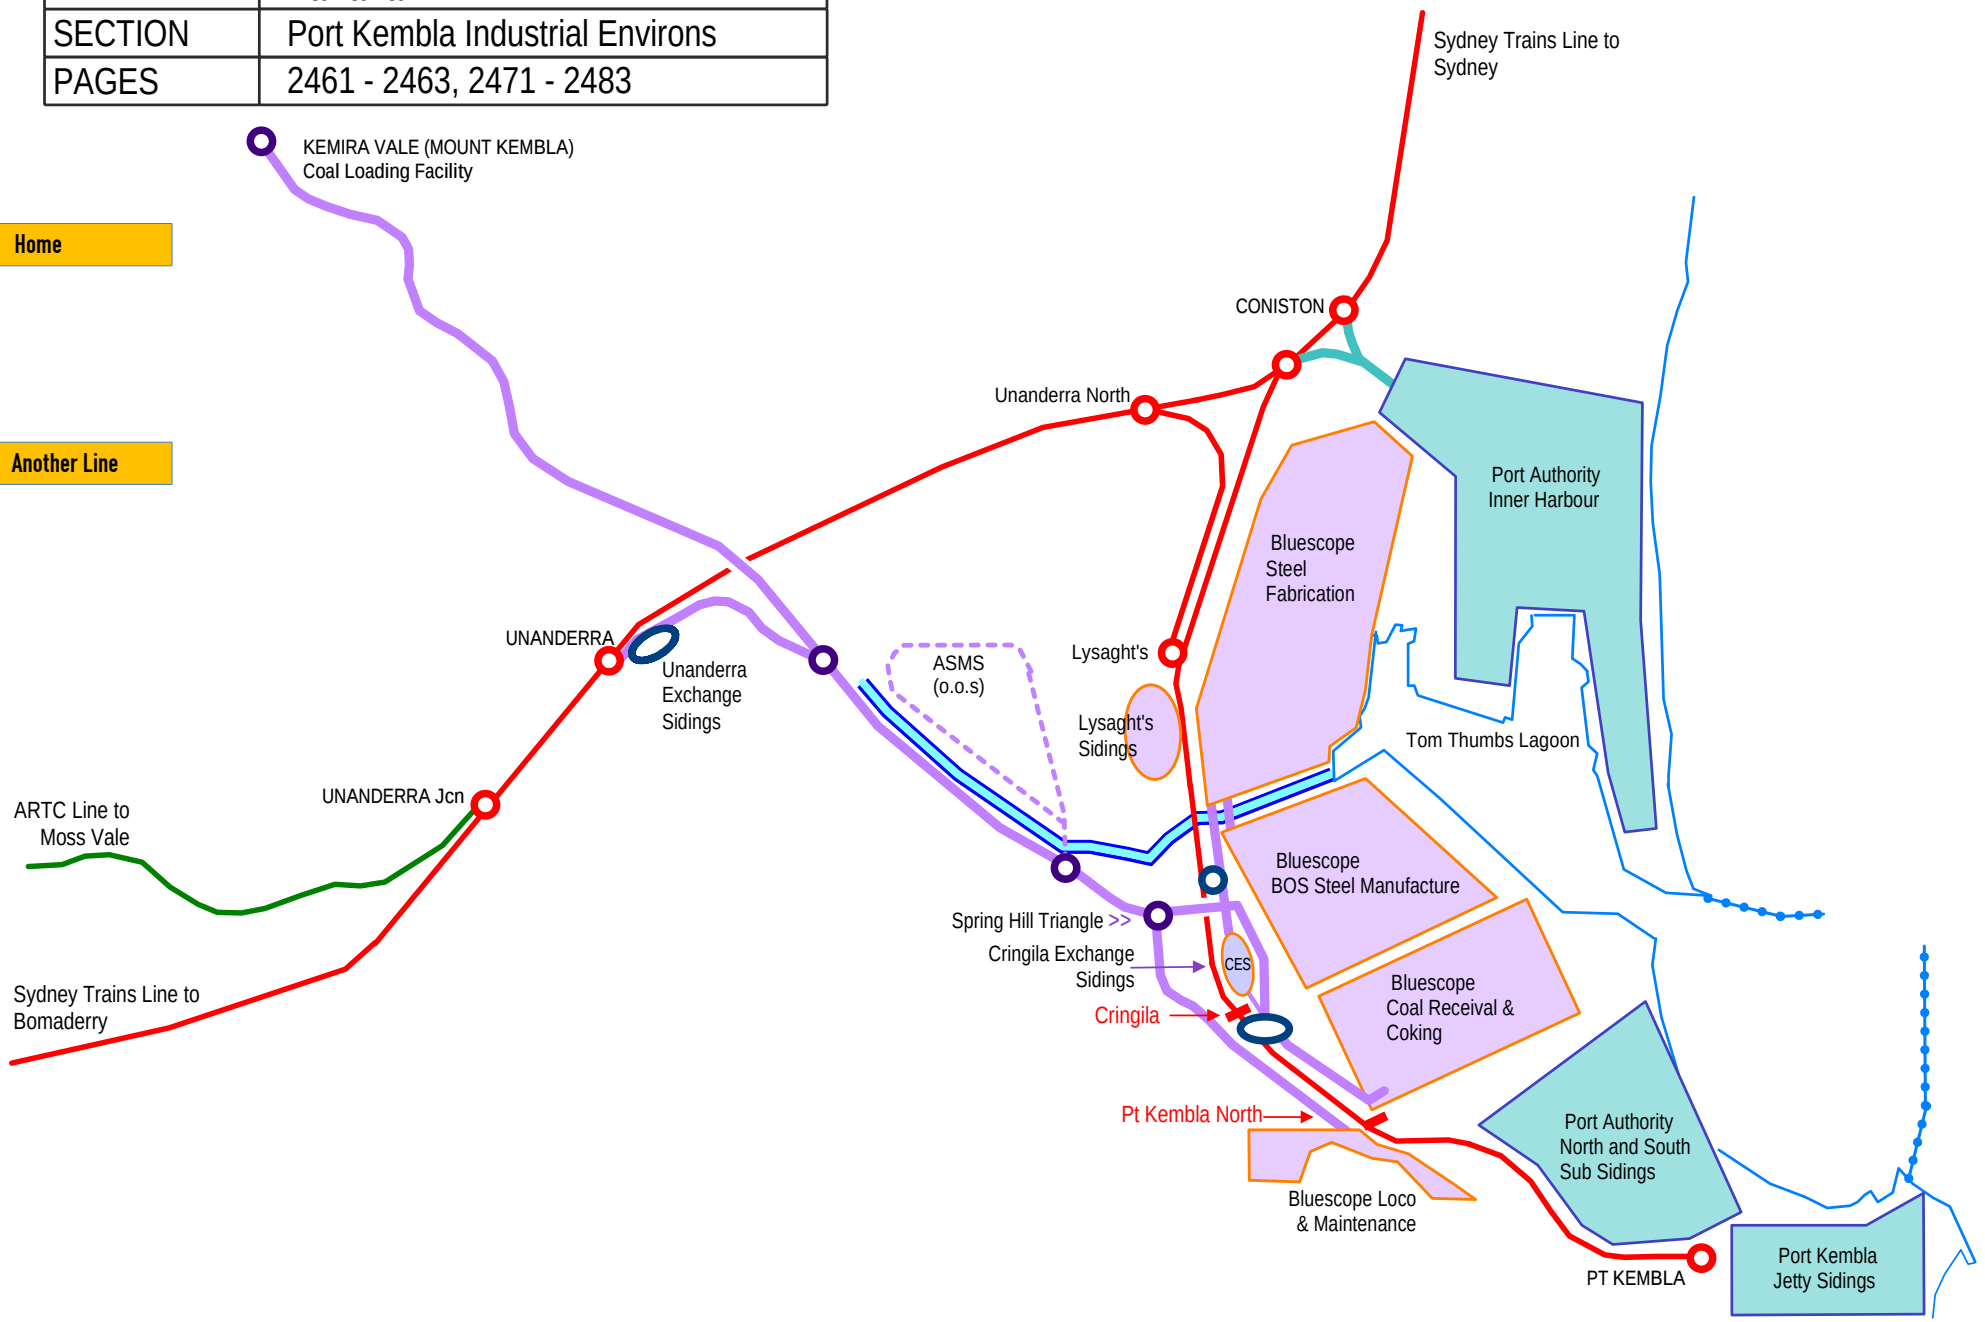

Section P

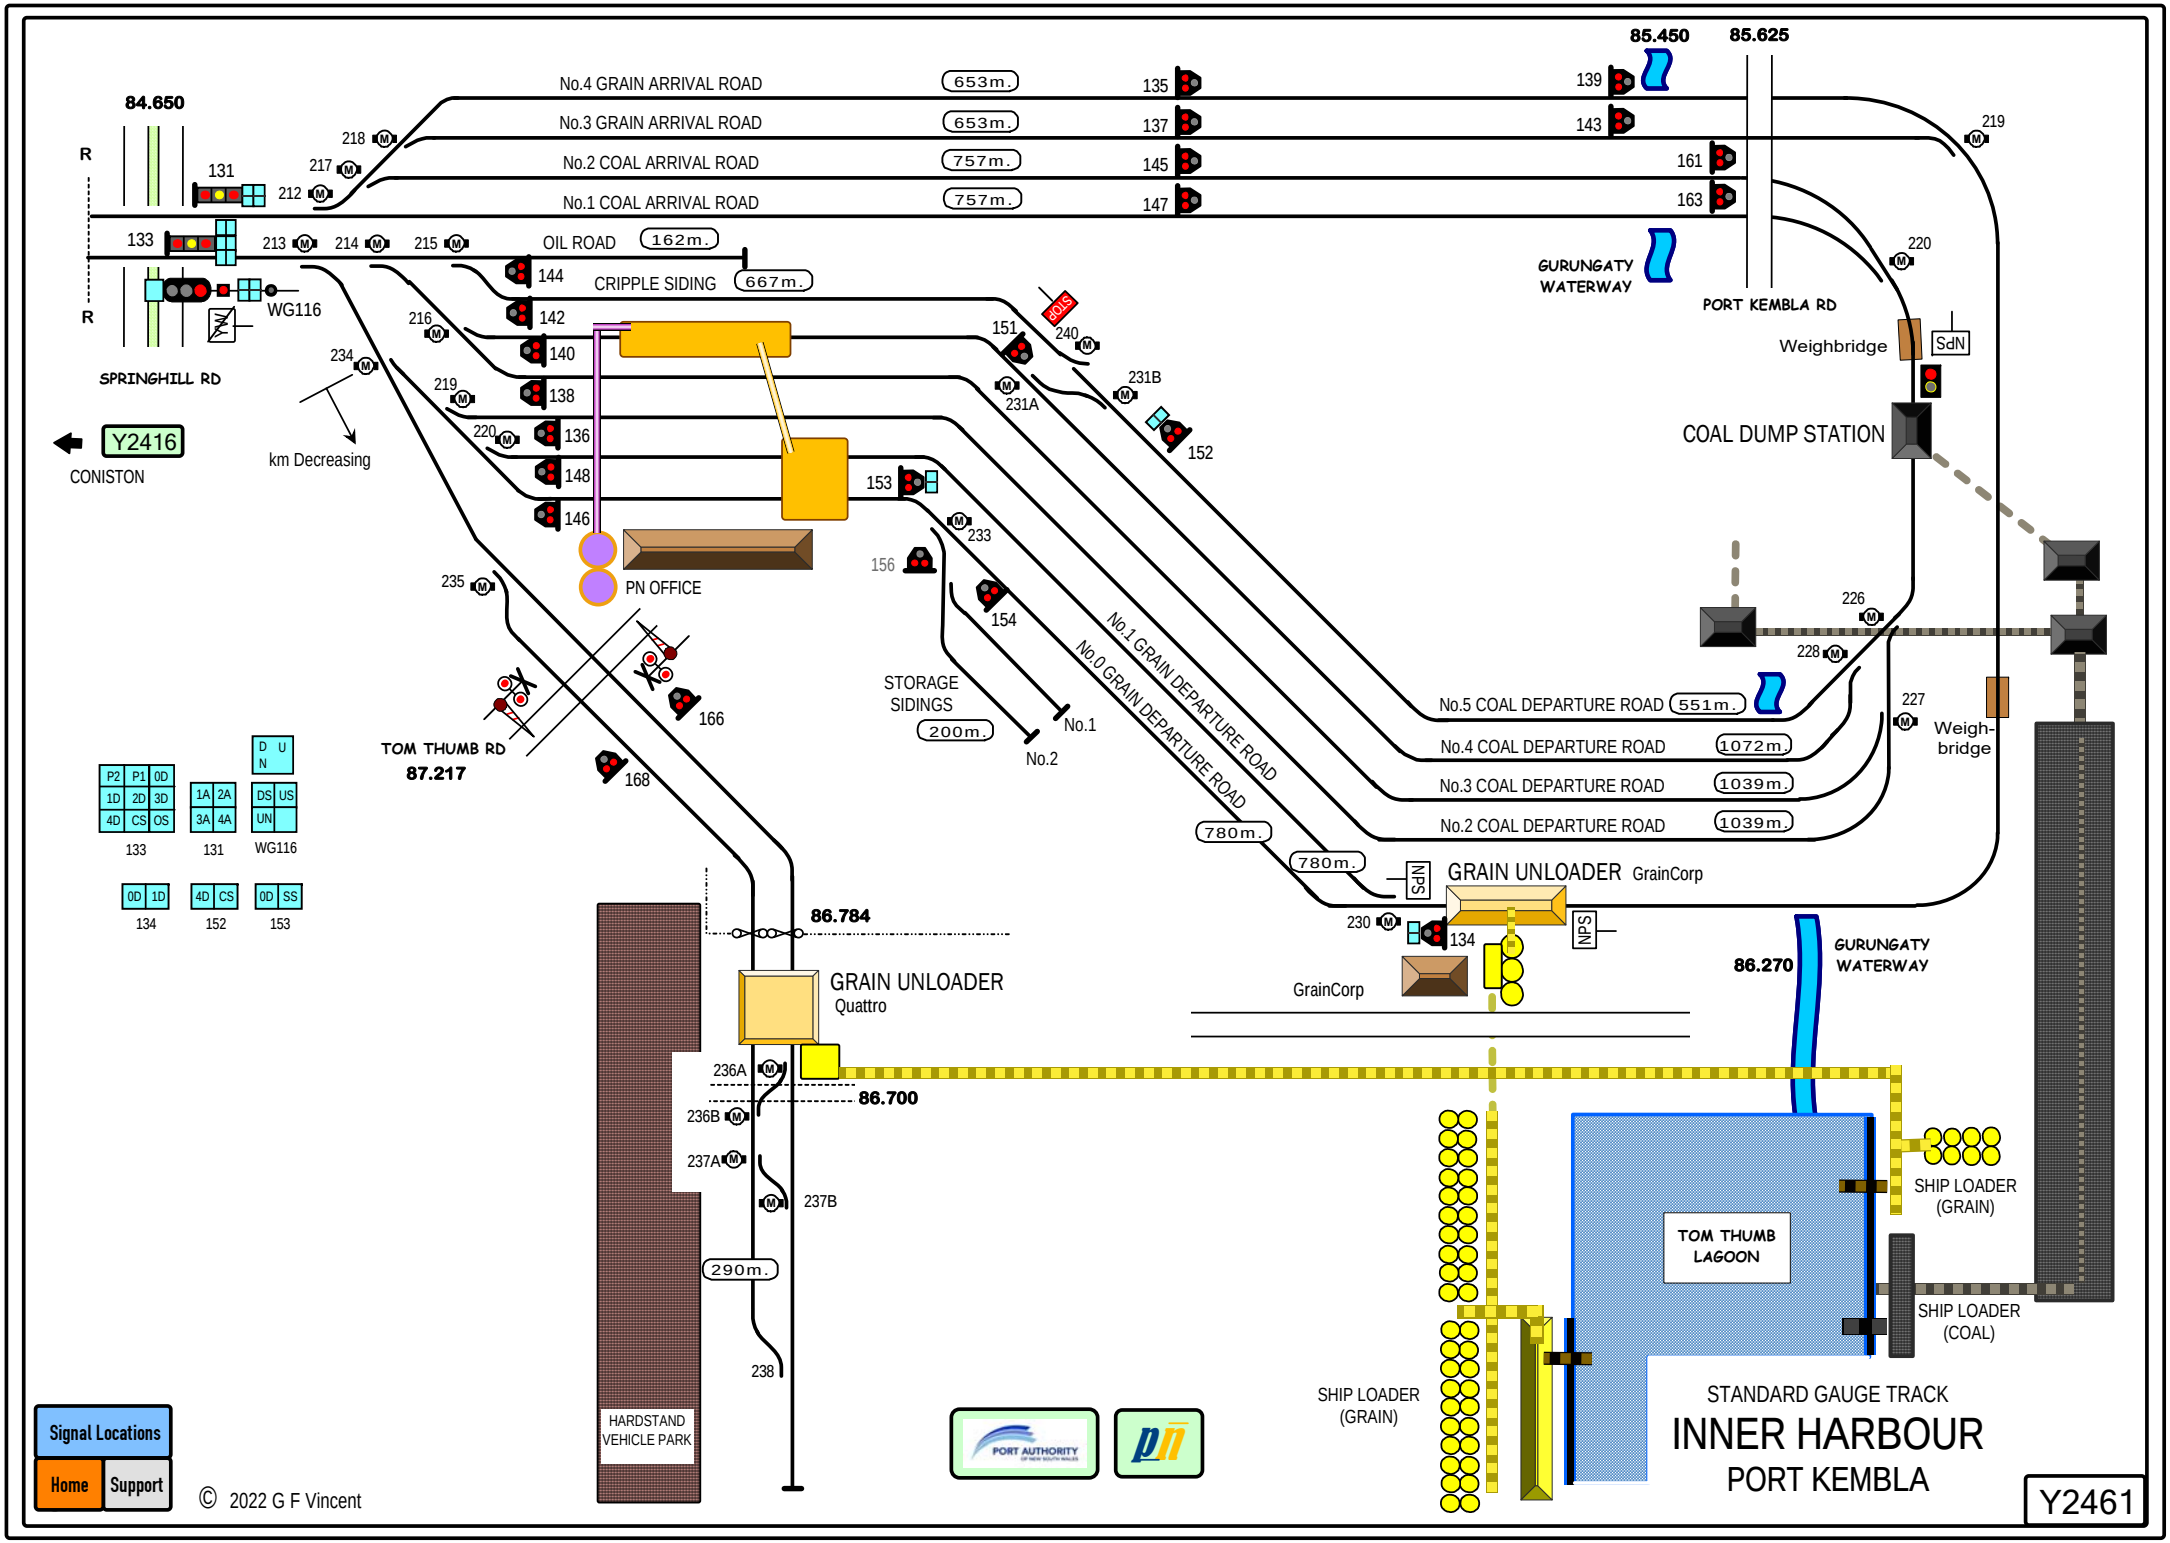
84.650
85.450
85.625
No.4 GRAIN ARRIVAL ROAD
653m.
No.3 GRAIN ARRIVAL ROAD
653m.
No.2 COAL ARRIVAL ROAD
757m.
No.1 COAL ARRIVAL ROAD
757m.
OIL ROAD
162m.
CRIPPLE SIDING
667m.
SPRINGHILL RD
WG116
Y2416
CONISTON
km Decreasing
PN OFFICE
TOM THUMB RD
87.217
STORAGE SIDINGS
200m.
No.1
No.2
No.1 GRAIN DEPARTURE ROAD
No.0 GRAIN DEPARTURE ROAD
780m.
780m.
GURUNGATY WATERWAY
PORT KEMBLA RD
Weighbridge
SdN
COAL DUMP STATION
No.5 COAL DEPARTURE ROAD
551m.
No.4 COAL DEPARTURE ROAD
1072m.
No.3 COAL DEPARTURE ROAD
1039m.
No.2 COAL DEPARTURE ROAD
1039m.
Weigh-bridge
GRAIN UNLOADER
GrainCorp
NPS
GRAIN UNLOADER
Quattro
86.784
86.700
86.270
GURUNGATY WATERWAY
GrainCorp
290m.
HARDSTAND VEHICLE PARK
TOM THUMB LAGOON
SHIP LOADER (GRAIN)
SHIP LOADER (COAL)
SHIP LOADER (GRAIN)
STANDARD GAUGE TRACK
INNER HARBOUR
PORT KEMBLA
Y2461
Signal Locations
Home
Support
© 2022 G F Vincent

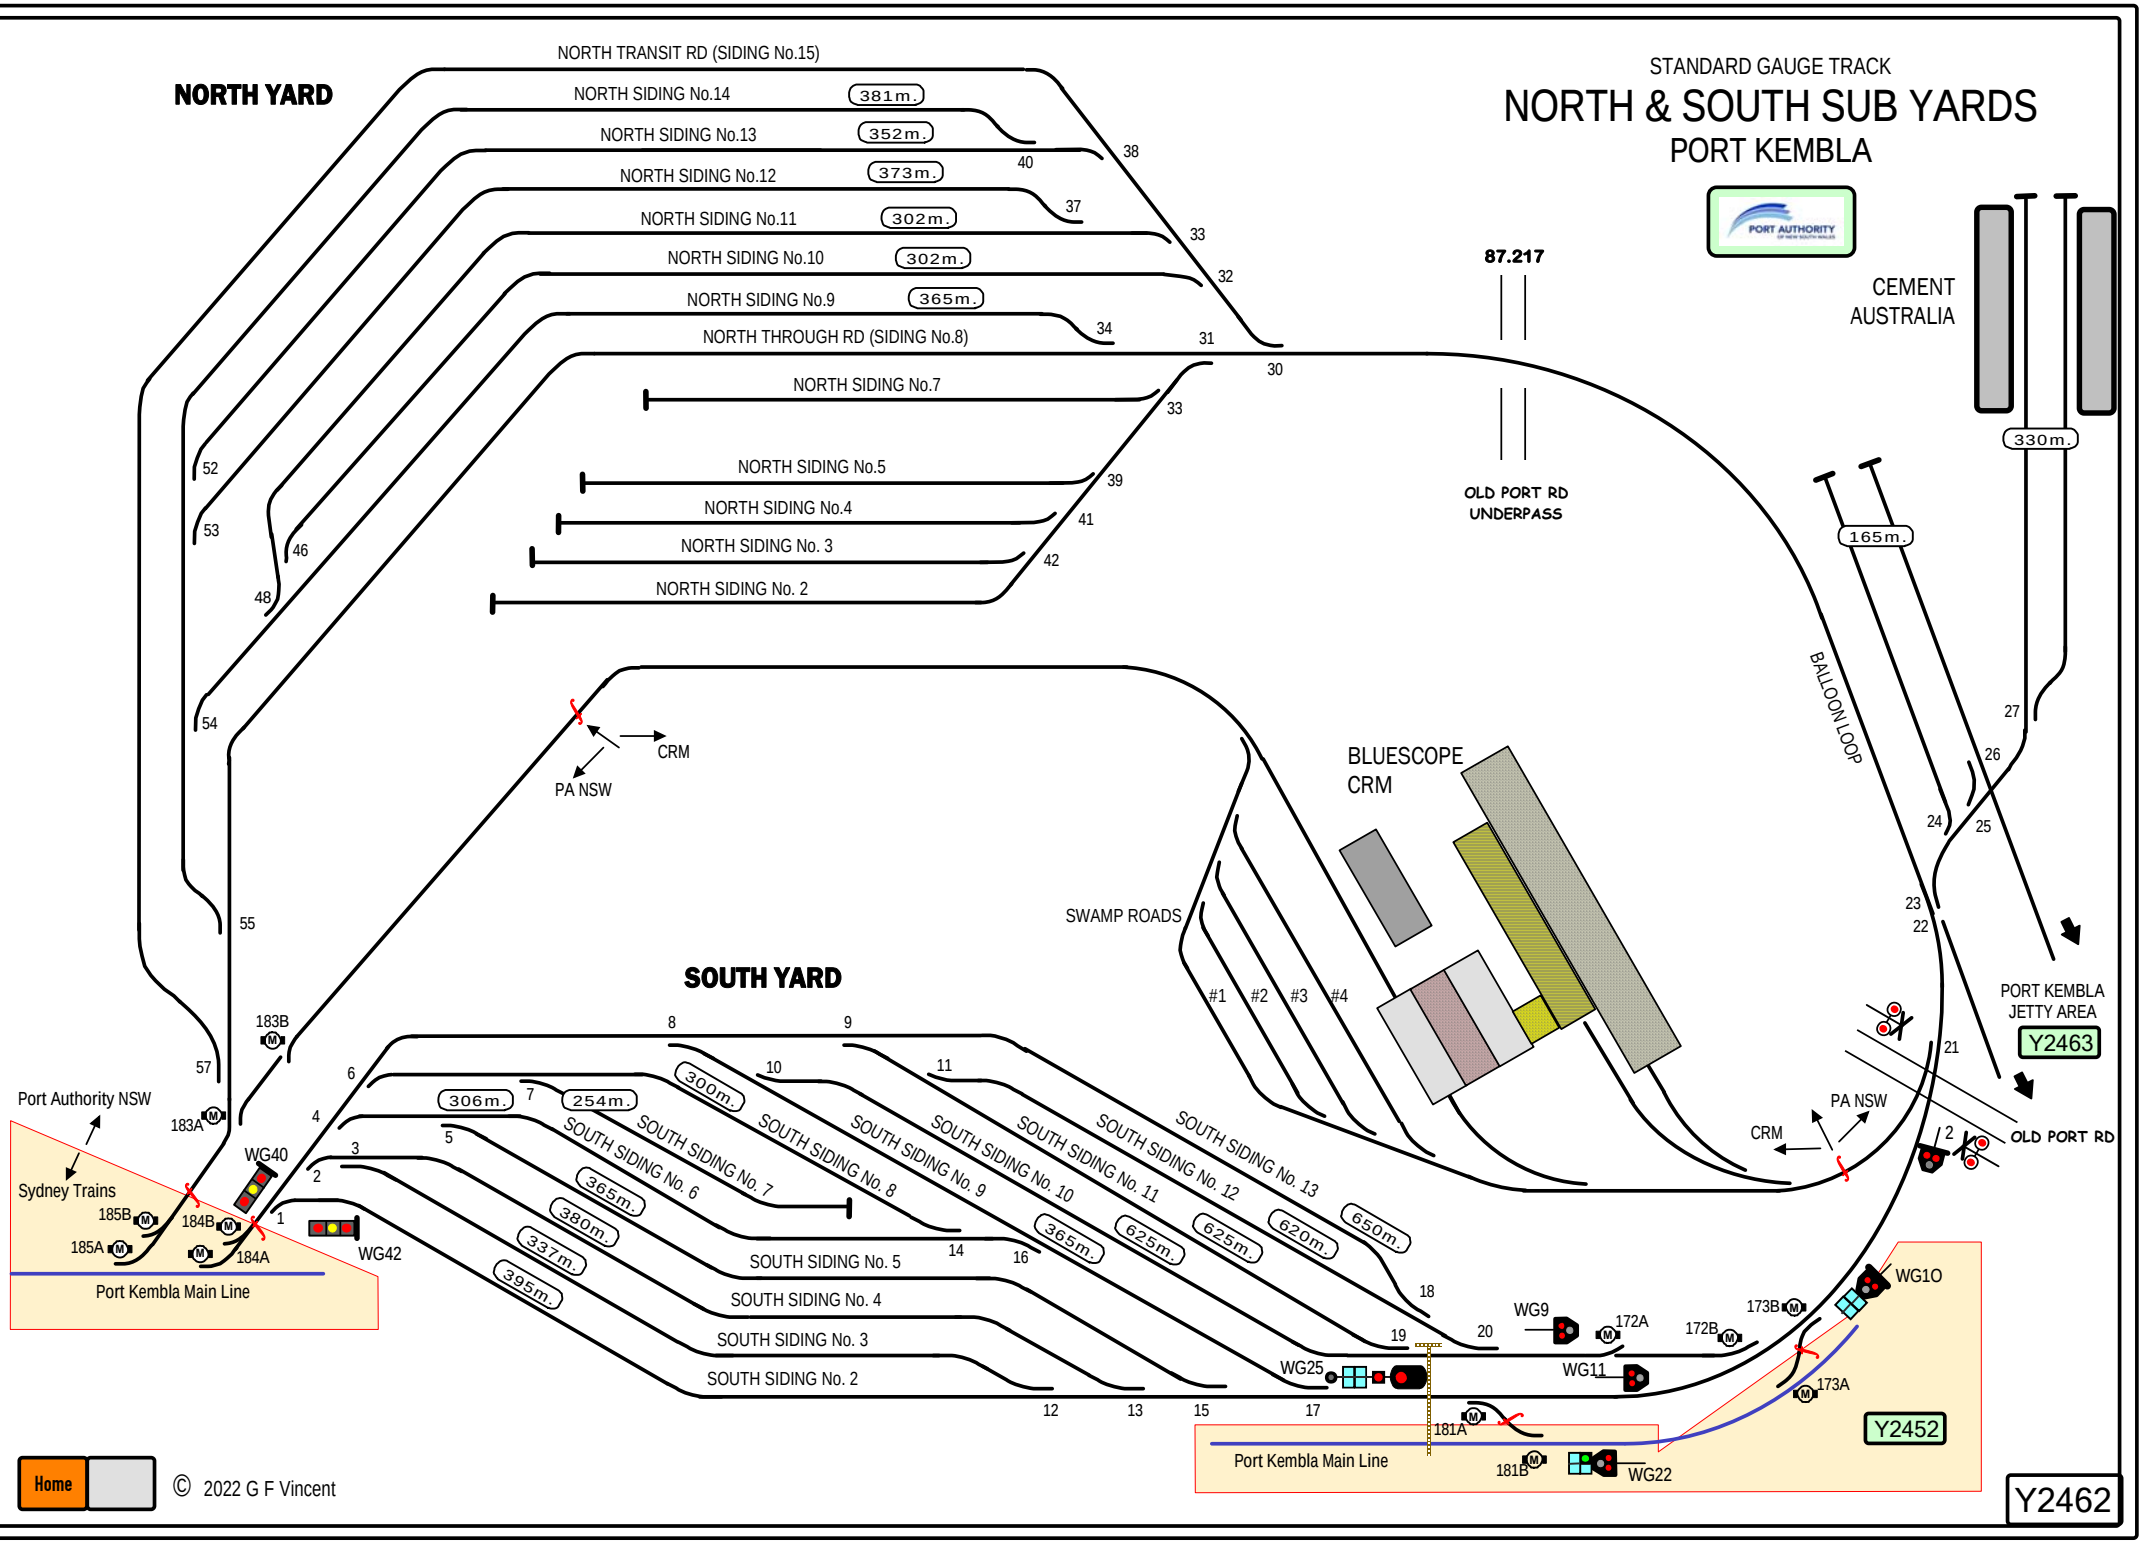
STANDARD GAUGE TRACK
NORTH & SOUTH SUB YARDS
PORT KEMBLA
NORTH YARD
NORTH TRANSIT RD (SIDING No.15)
NORTH SIDING No.14
381m.
NORTH SIDING No.13
352m.
NORTH SIDING No.12
373m.
NORTH SIDING No.11
302m.
NORTH SIDING No.10
302m.
NORTH SIDING No.9
365m.
NORTH THROUGH RD (SIDING No.8)
NORTH SIDING No.7
NORTH SIDING No.5
NORTH SIDING No.4
NORTH SIDING No. 3
NORTH SIDING No. 2
87.217
OLD PORT RD
UNDERPASS
CEMENT
AUSTRALIA
330m.
165m.
BALLOON LOOP
CRM
PA NSW
BLUESCOPE
CRM
SWAMP ROADS
#1
#2
#3
#4
SOUTH YARD
PORT KEMBLA
JETTY AREA
Y2463
OLD PORT RD
Port Authority NSW
Sydney Trains
Port Kembla Main Line
WG40
WG42
306m.
254m.
300m.
SOUTH SIDING No. 7
SOUTH SIDING No. 8
SOUTH SIDING No. 9
SOUTH SIDING No. 10
SOUTH SIDING No. 11
SOUTH SIDING No. 12
SOUTH SIDING No. 13
SOUTH SIDING No. 6
365m.
380m.
337m.
395m.
SOUTH SIDING No. 5
SOUTH SIDING No. 4
SOUTH SIDING No. 3
SOUTH SIDING No. 2
650m.
620m.
625m.
625m.
365m.
WG9
WG11
WG25
WG10
WG22
Port Kembla Main Line
Y2452
Y2462
Home
© 2022 G F Vincent

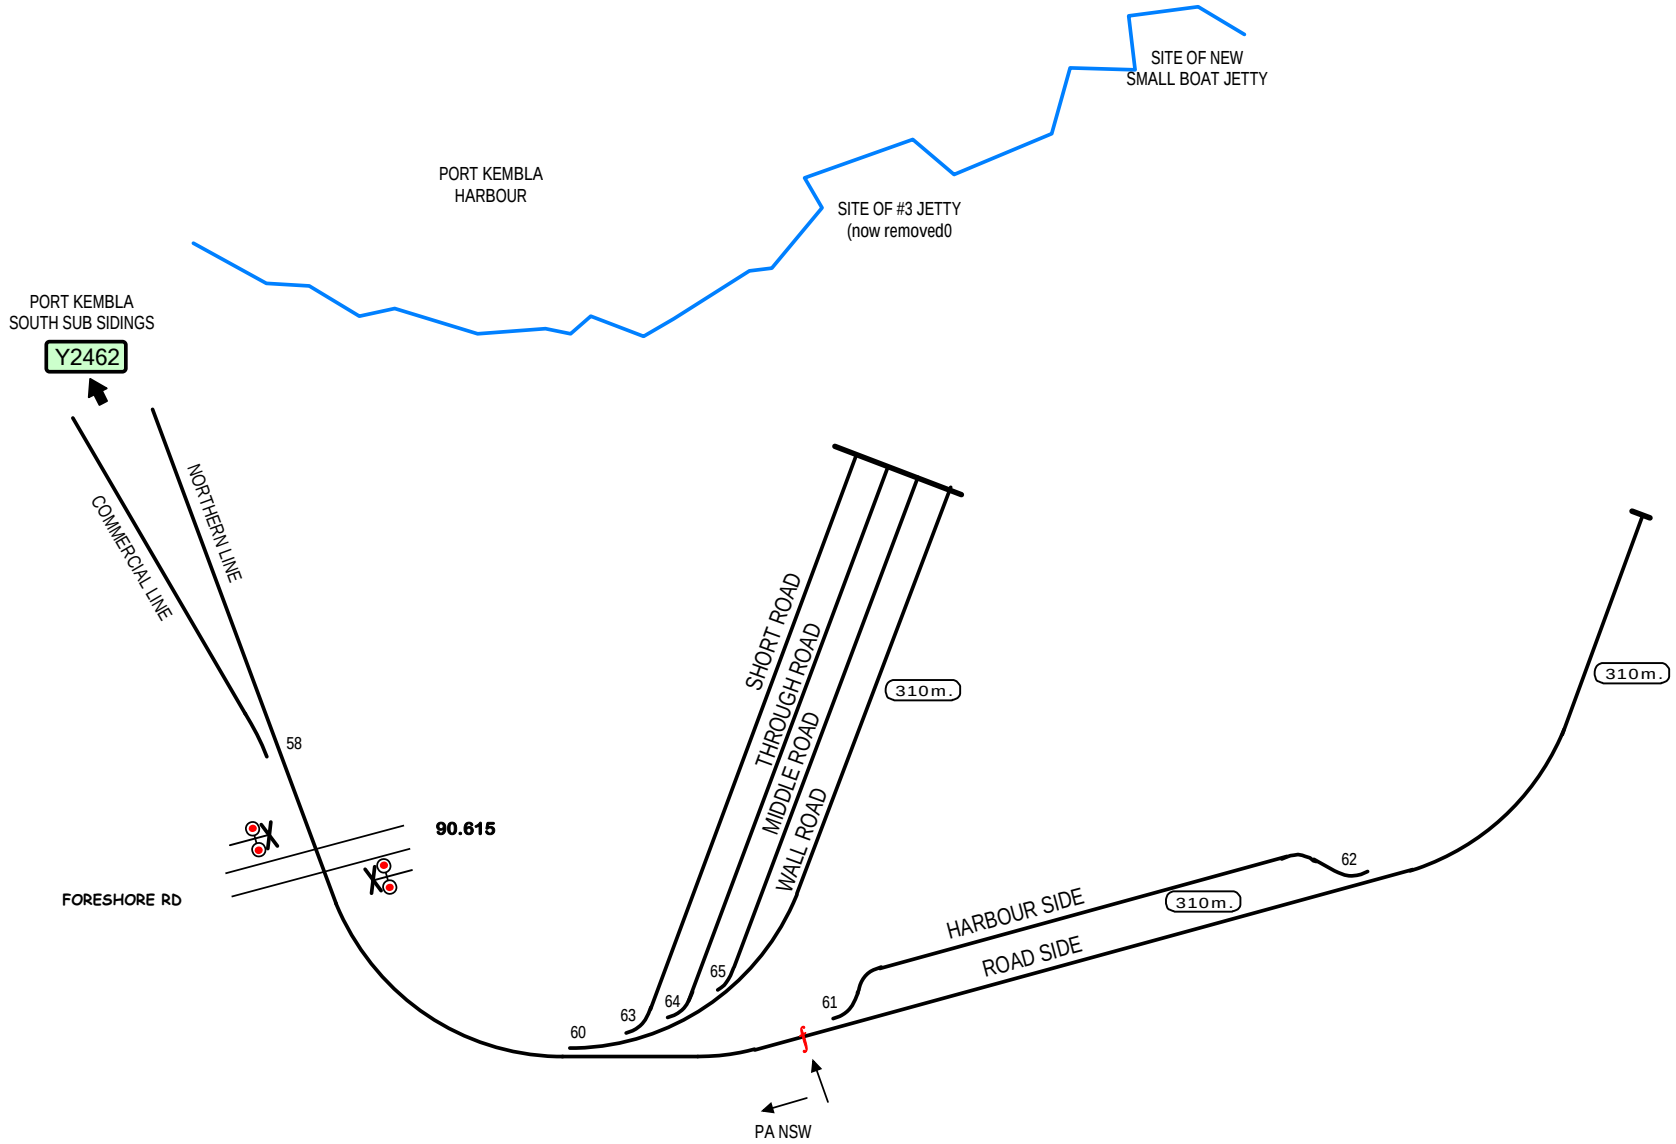

These sidings now appear to
be used for wagon storage only.

STANDARD GAUGE TRACK

JETTY AREA

PORT KEMBLA

Home

© 2022 G F Vincent

Y2463

ADJACENT PORT KEMBLA BRANCH

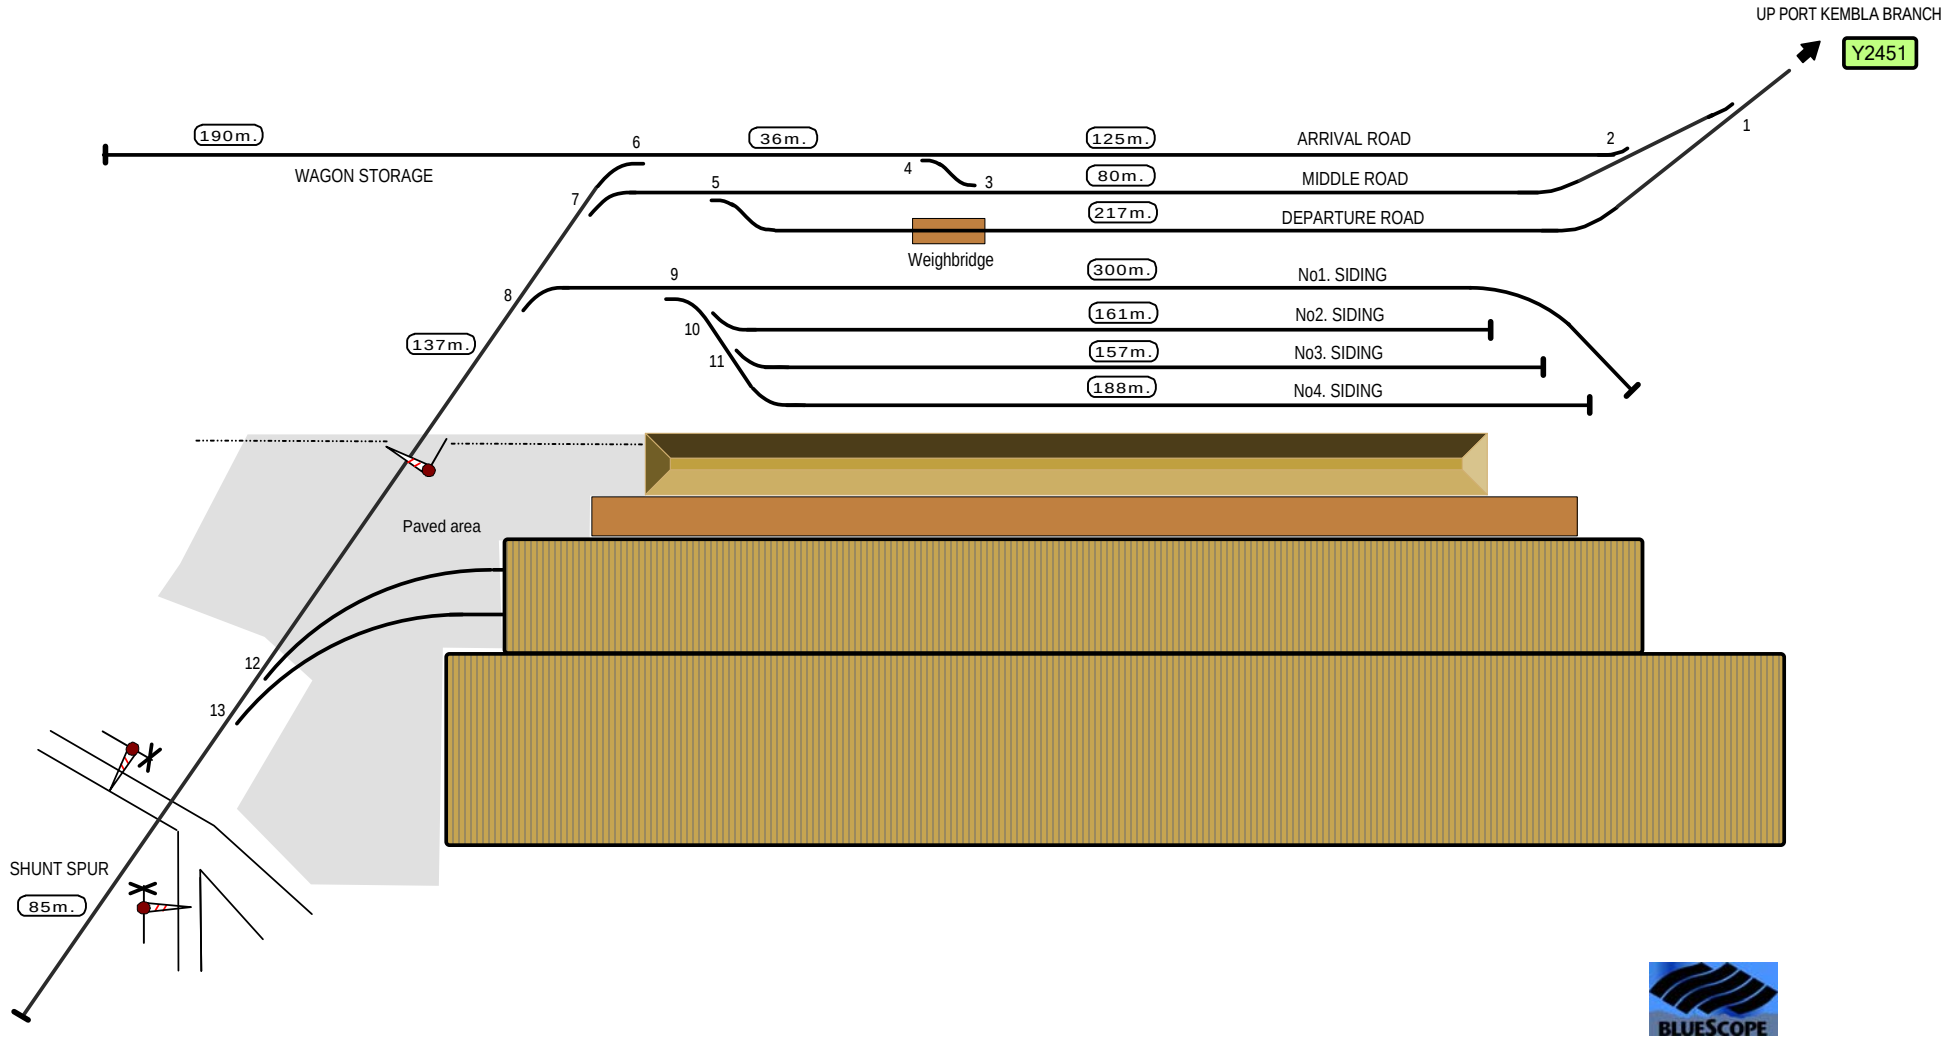

COLORBOND

STANDARD GAUGE TRACK

LYSAGHTS SIDINGS

Home

© 2022 G F Vincent

Y2472

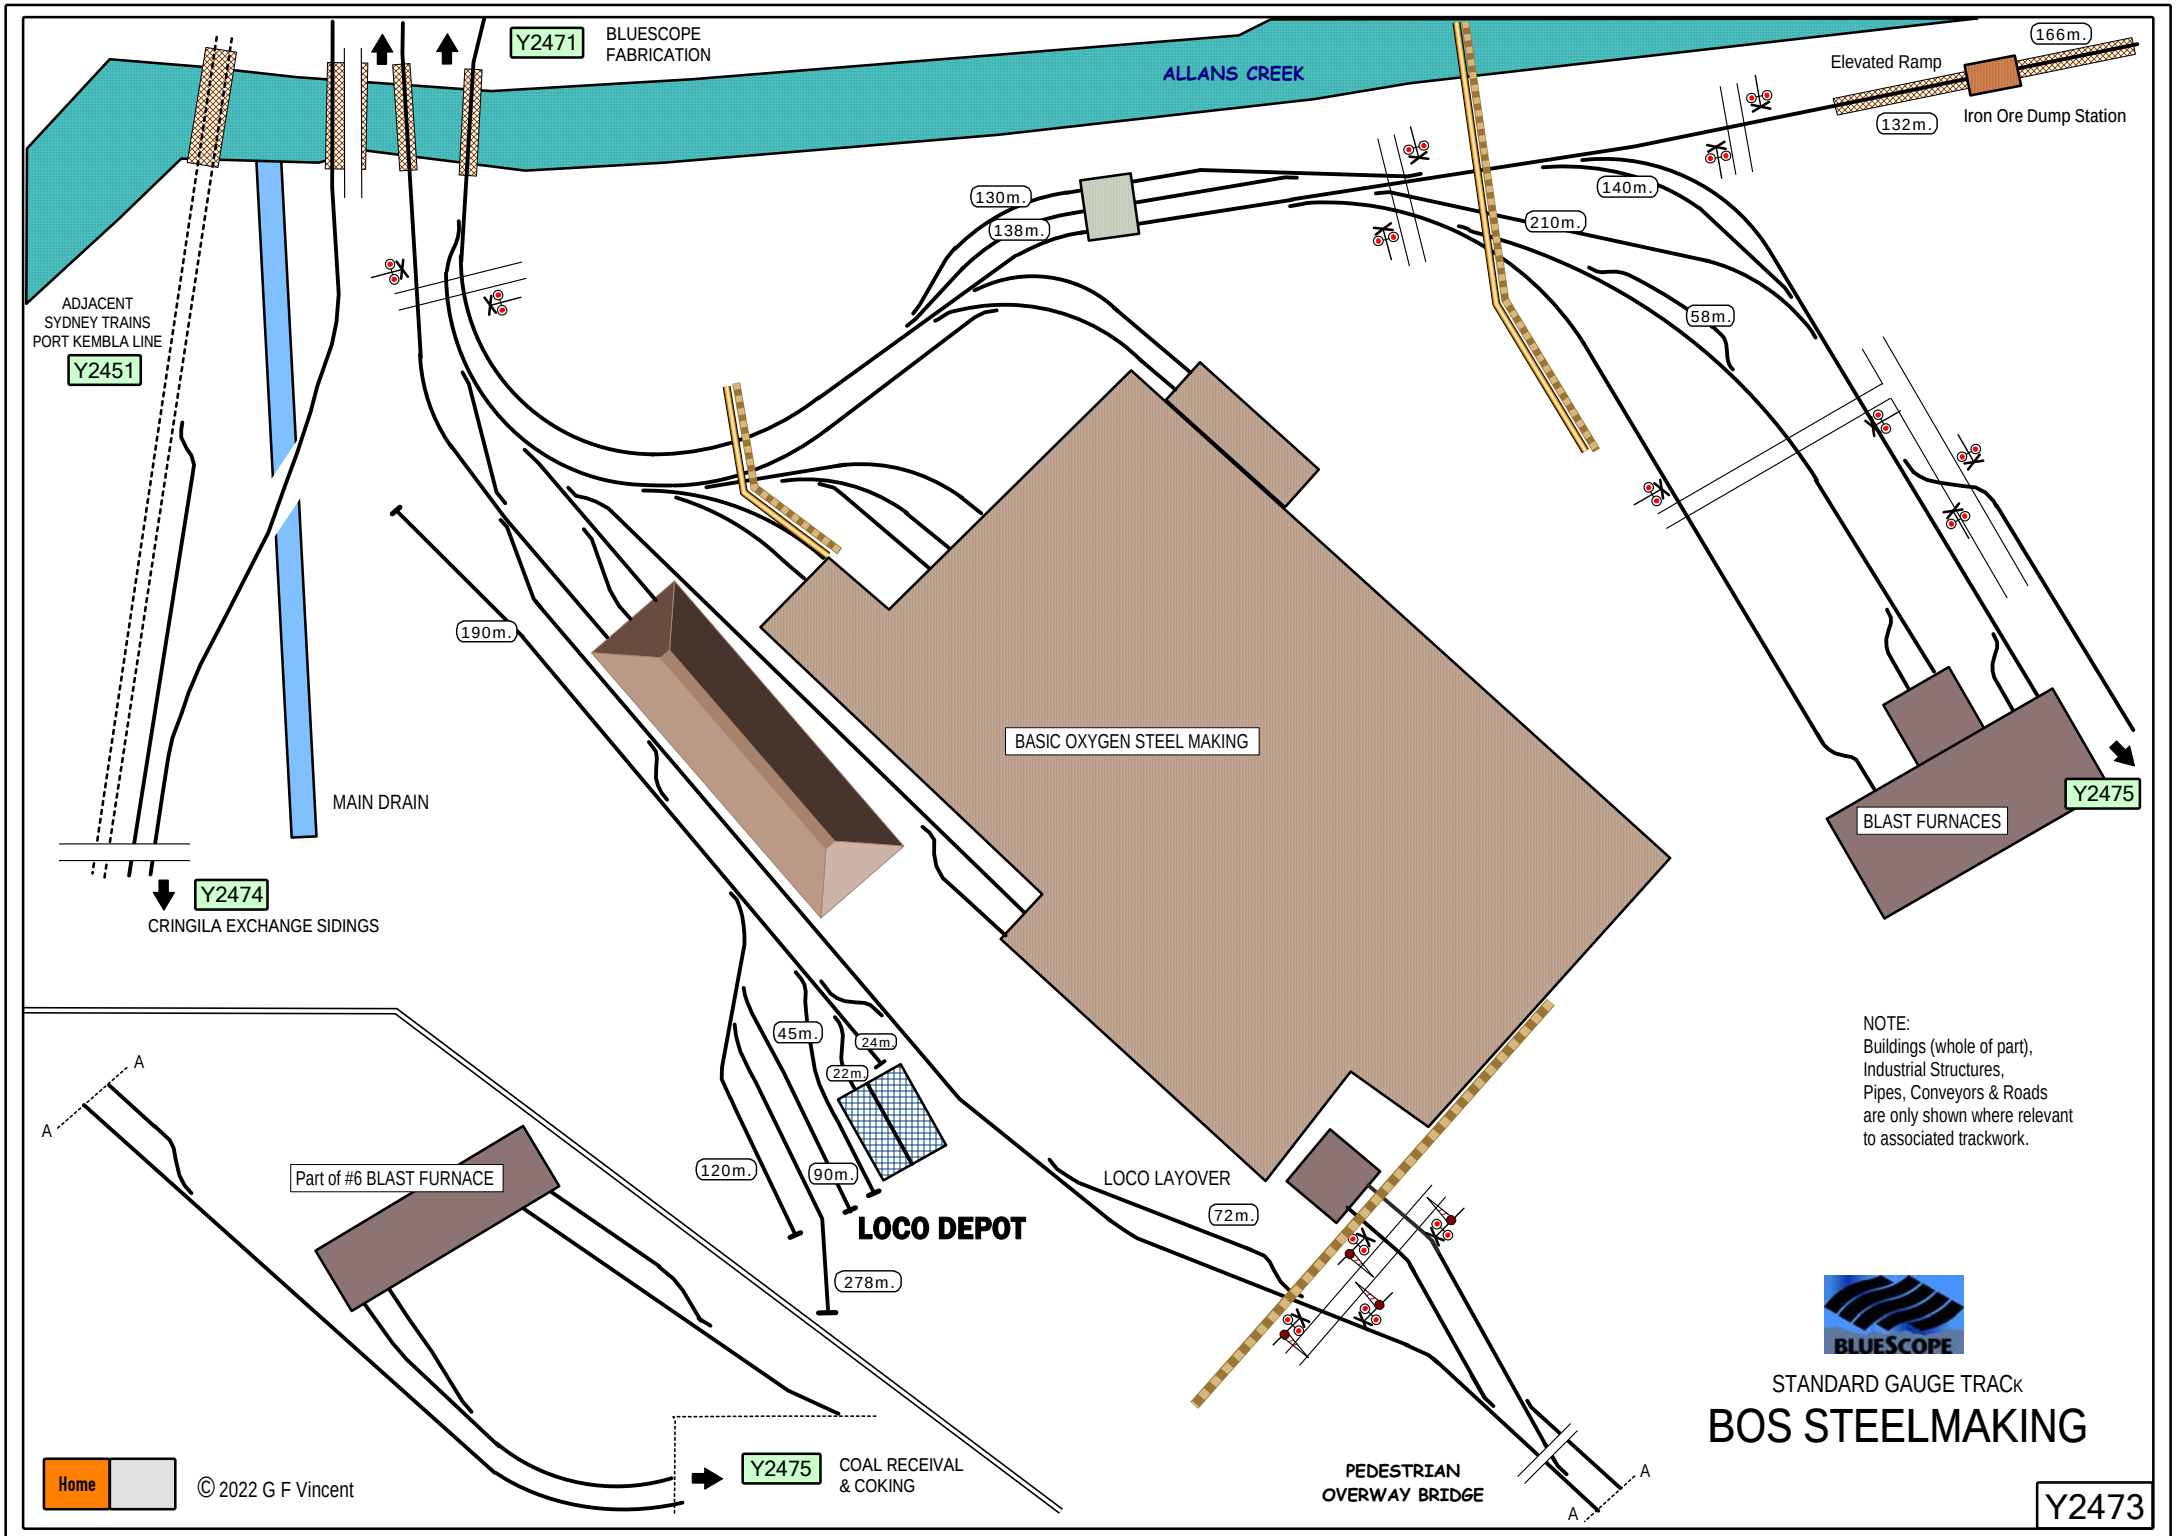
Y2471
BLUESCOPE
FABRICATION
ALLANS CREEK
166m.
Elevated Ramp
132m.
Iron Ore Dump Station
130m.
138m.
140m.
210m.
58m.
ADJACENT
SYDNEY TRAINS
PORT KEMBLA LINE
Y2451
190m.
BASIC OXYGEN STEEL MAKING
MAIN DRAIN
Y2475
BLAST FURNACES
Y2474
CRINGILA EXCHANGE SIDINGS
45m.
24m.
22m.
120m.
90m.
LOCO DEPOT
278m.
LOCO LAYOVER
72m.
A
A
Part of #6 BLAST FURNACE
Y2475
COAL RECEIVAL
& COKING
PEDESTRIAN
OVERWAY BRIDGE
A
A
NOTE:
Buildings (whole of part),
Industrial Structures,
Pipes, Conveyors & Roads
are only shown where relevant
to associated trackwork.
BLUESCOPE
STANDARD GAUGE TRACK
BOS STEELMAKING
Y2473
Home
© 2022 G F Vincent

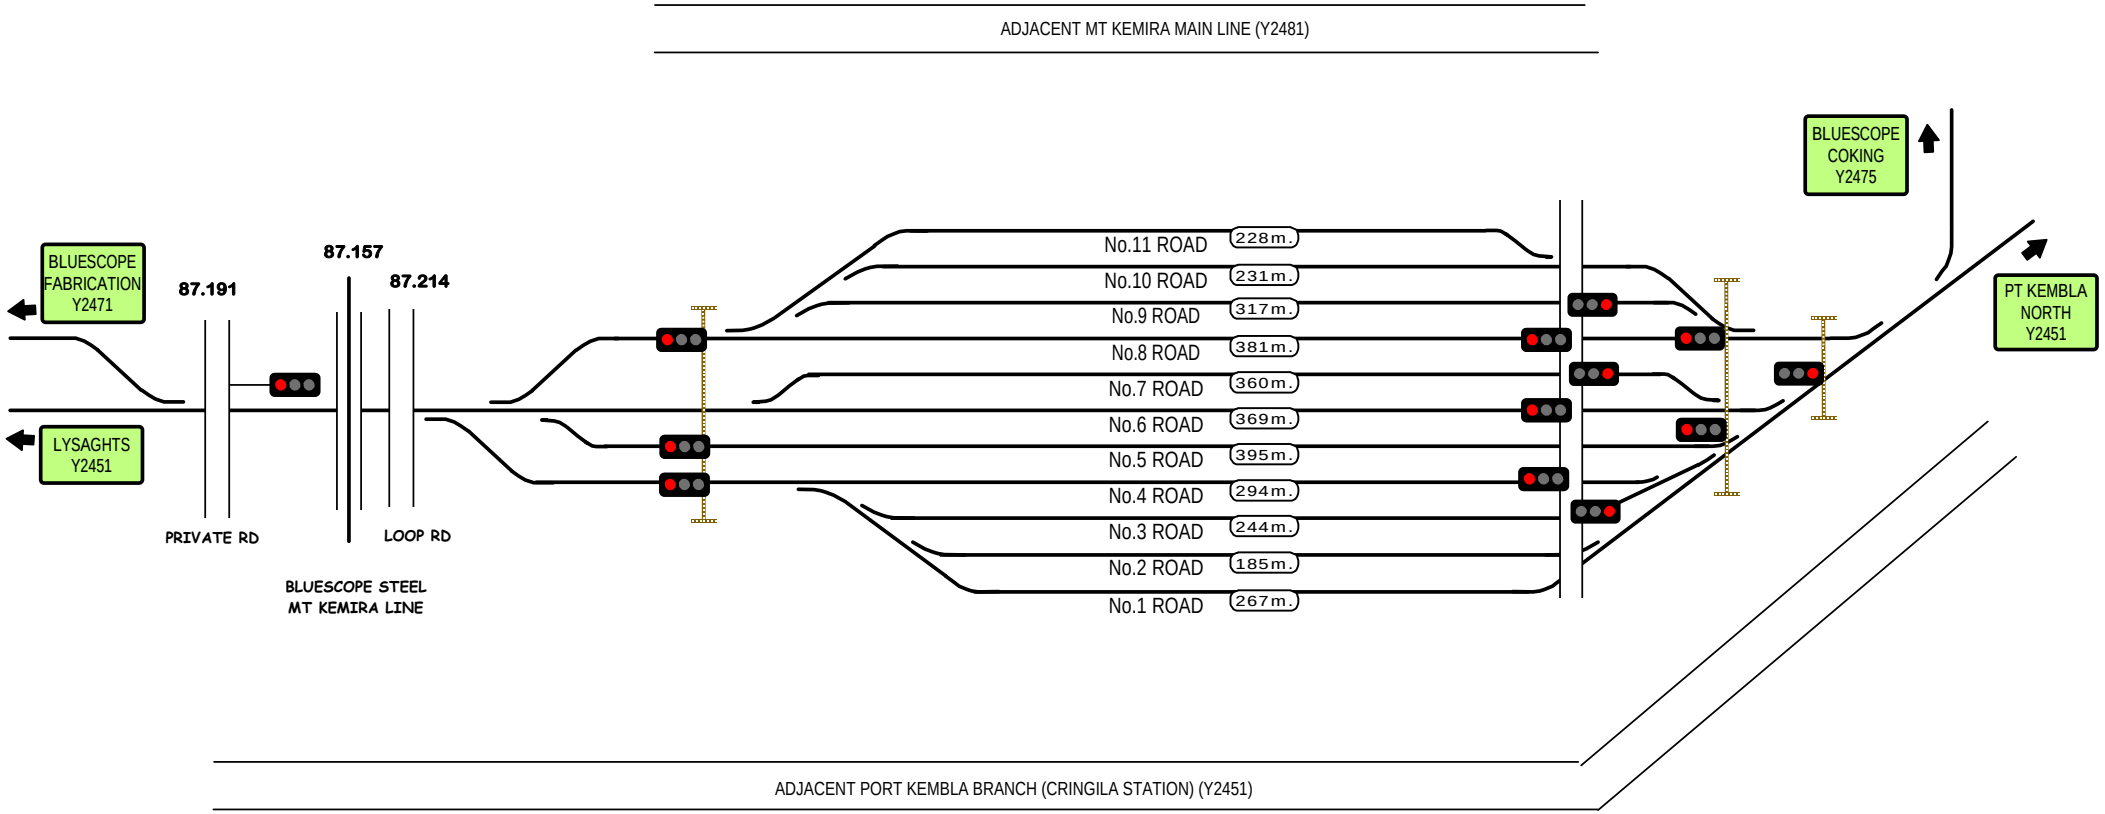

STANDARD GAUGE TRACK

CRINGILA EXCHANGE SIDINGS

Y2474

Home

© 2022 G F Vincent

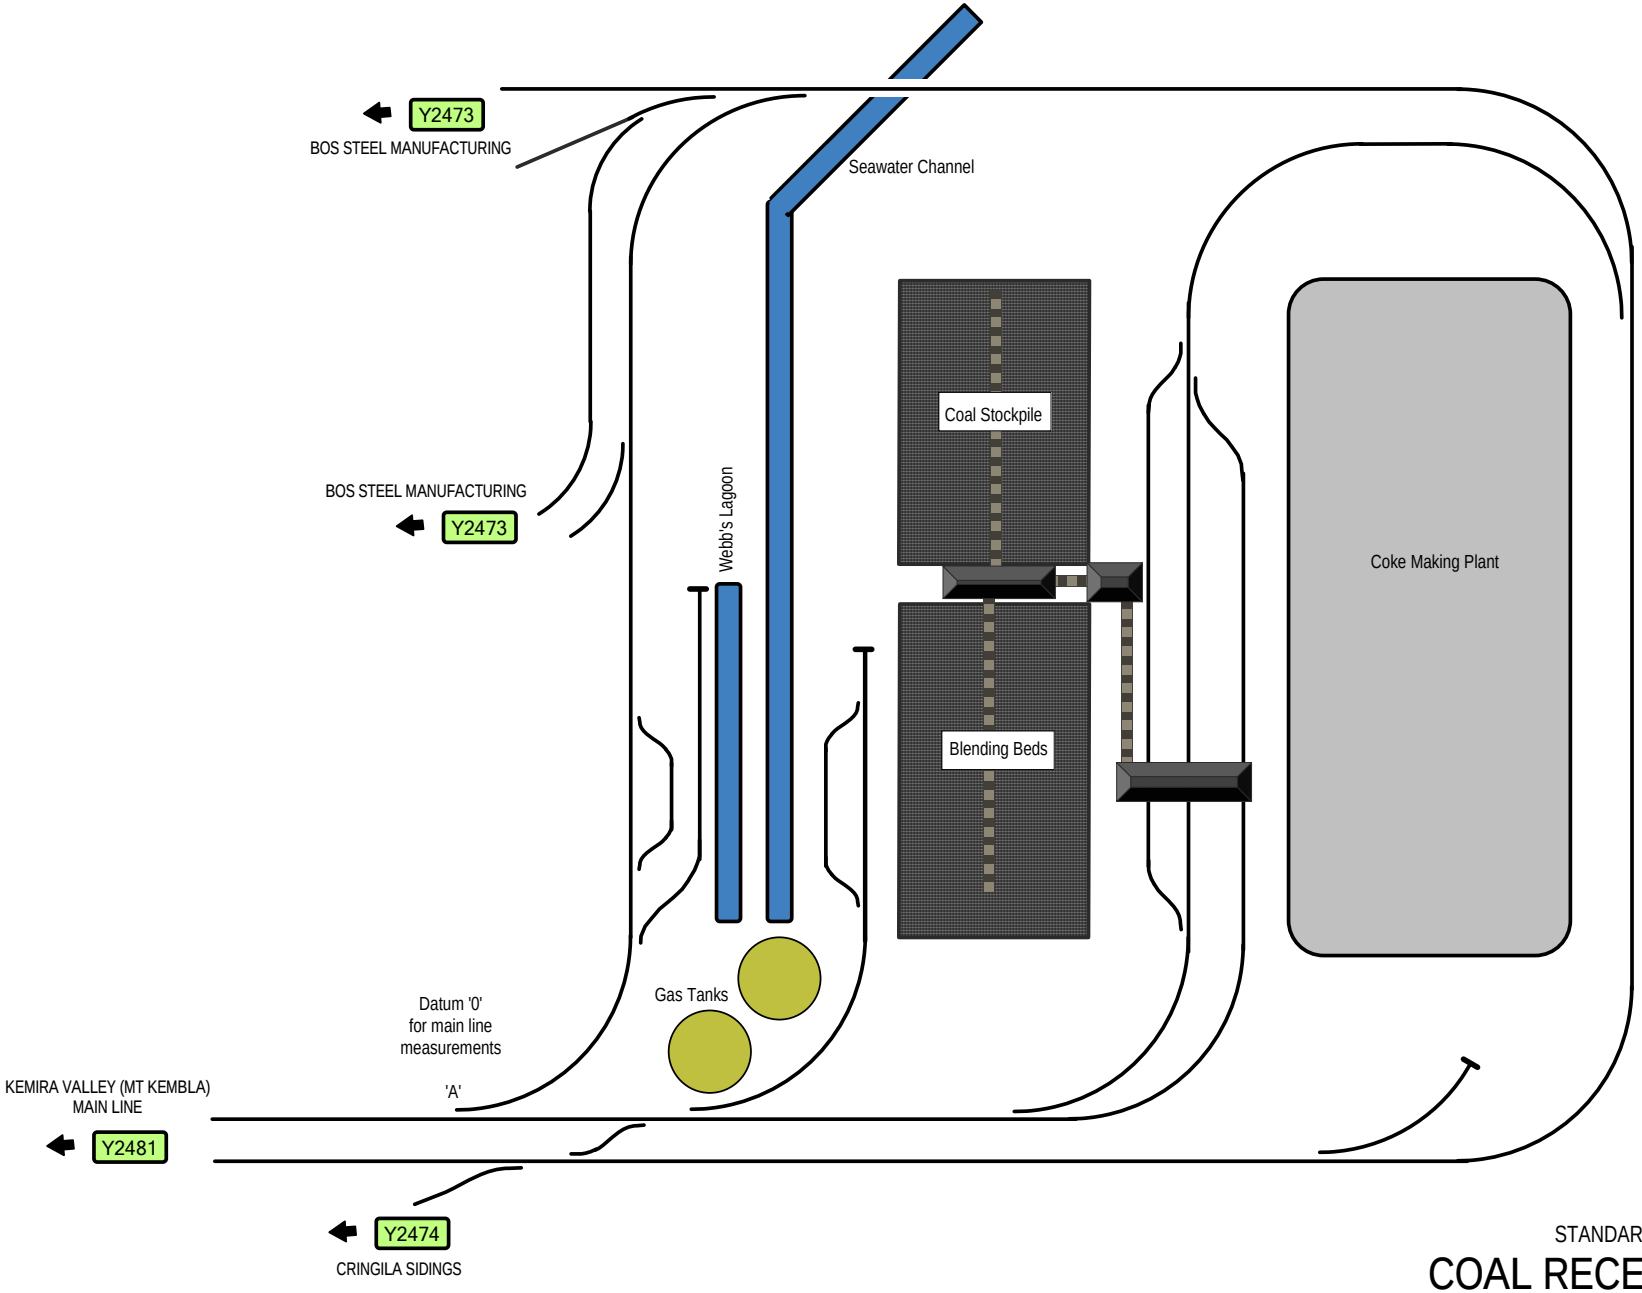

STANDARD GAUGE TRACK

COAL RECEIVAL & COKING

Home

© 2022 G F Vincent

Y2475

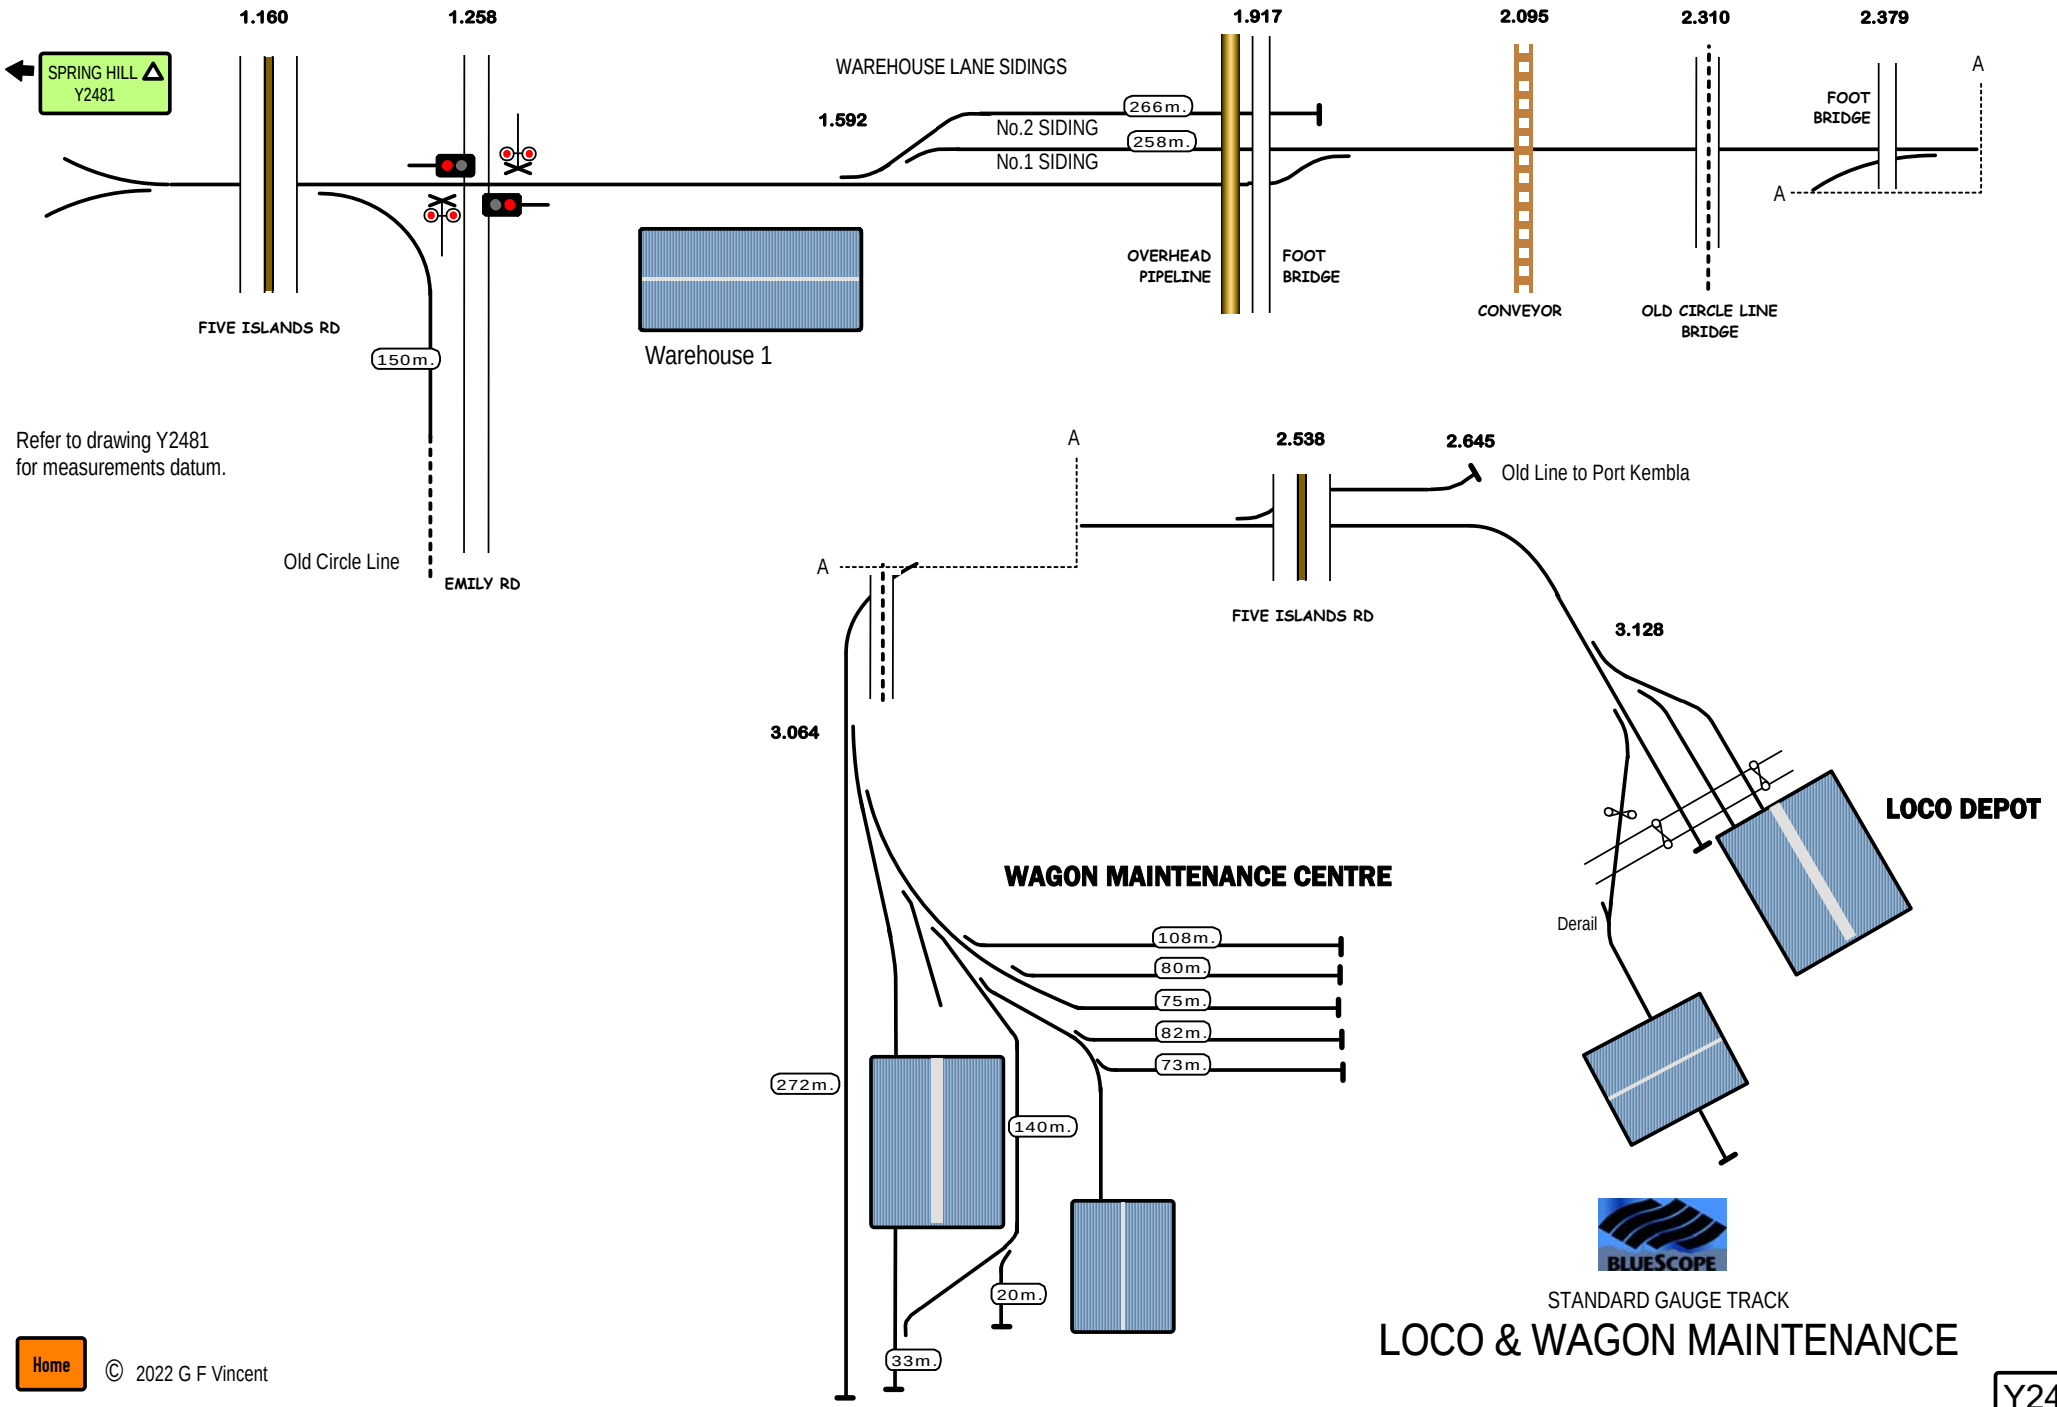
1.160
1.258
1.917
2.095
2.310
2.379
SPRING HILL
Y2481
WAREHOUSE LANE SIDINGS
1.592
No.2 SIDING
No.1 SIDING
266m.
258m.
FOOT BRIDGE
A
OVERHEAD PIPELINE
FOOT BRIDGE
CONVEYOR
OLD CIRCLE LINE BRIDGE
FIVE ISLANDS RD
150m.
Warehouse 1
Refer to drawing Y2481
for measurements datum.
Old Circle Line
EMILY RD
2.538
2.645
Old Line to Port Kembla
FIVE ISLANDS RD
3.128
3.064
LOCO DEPOT
WAGON MAINTENANCE CENTRE
Derail
108m.
80m.
75m.
82m.
73m.
272m.
140m.
20m.
33m.
BLUESCOPE
STANDARD GAUGE TRACK
LOCO & WAGON MAINTENANCE
Y2477
Home
© 2022 G F Vincent

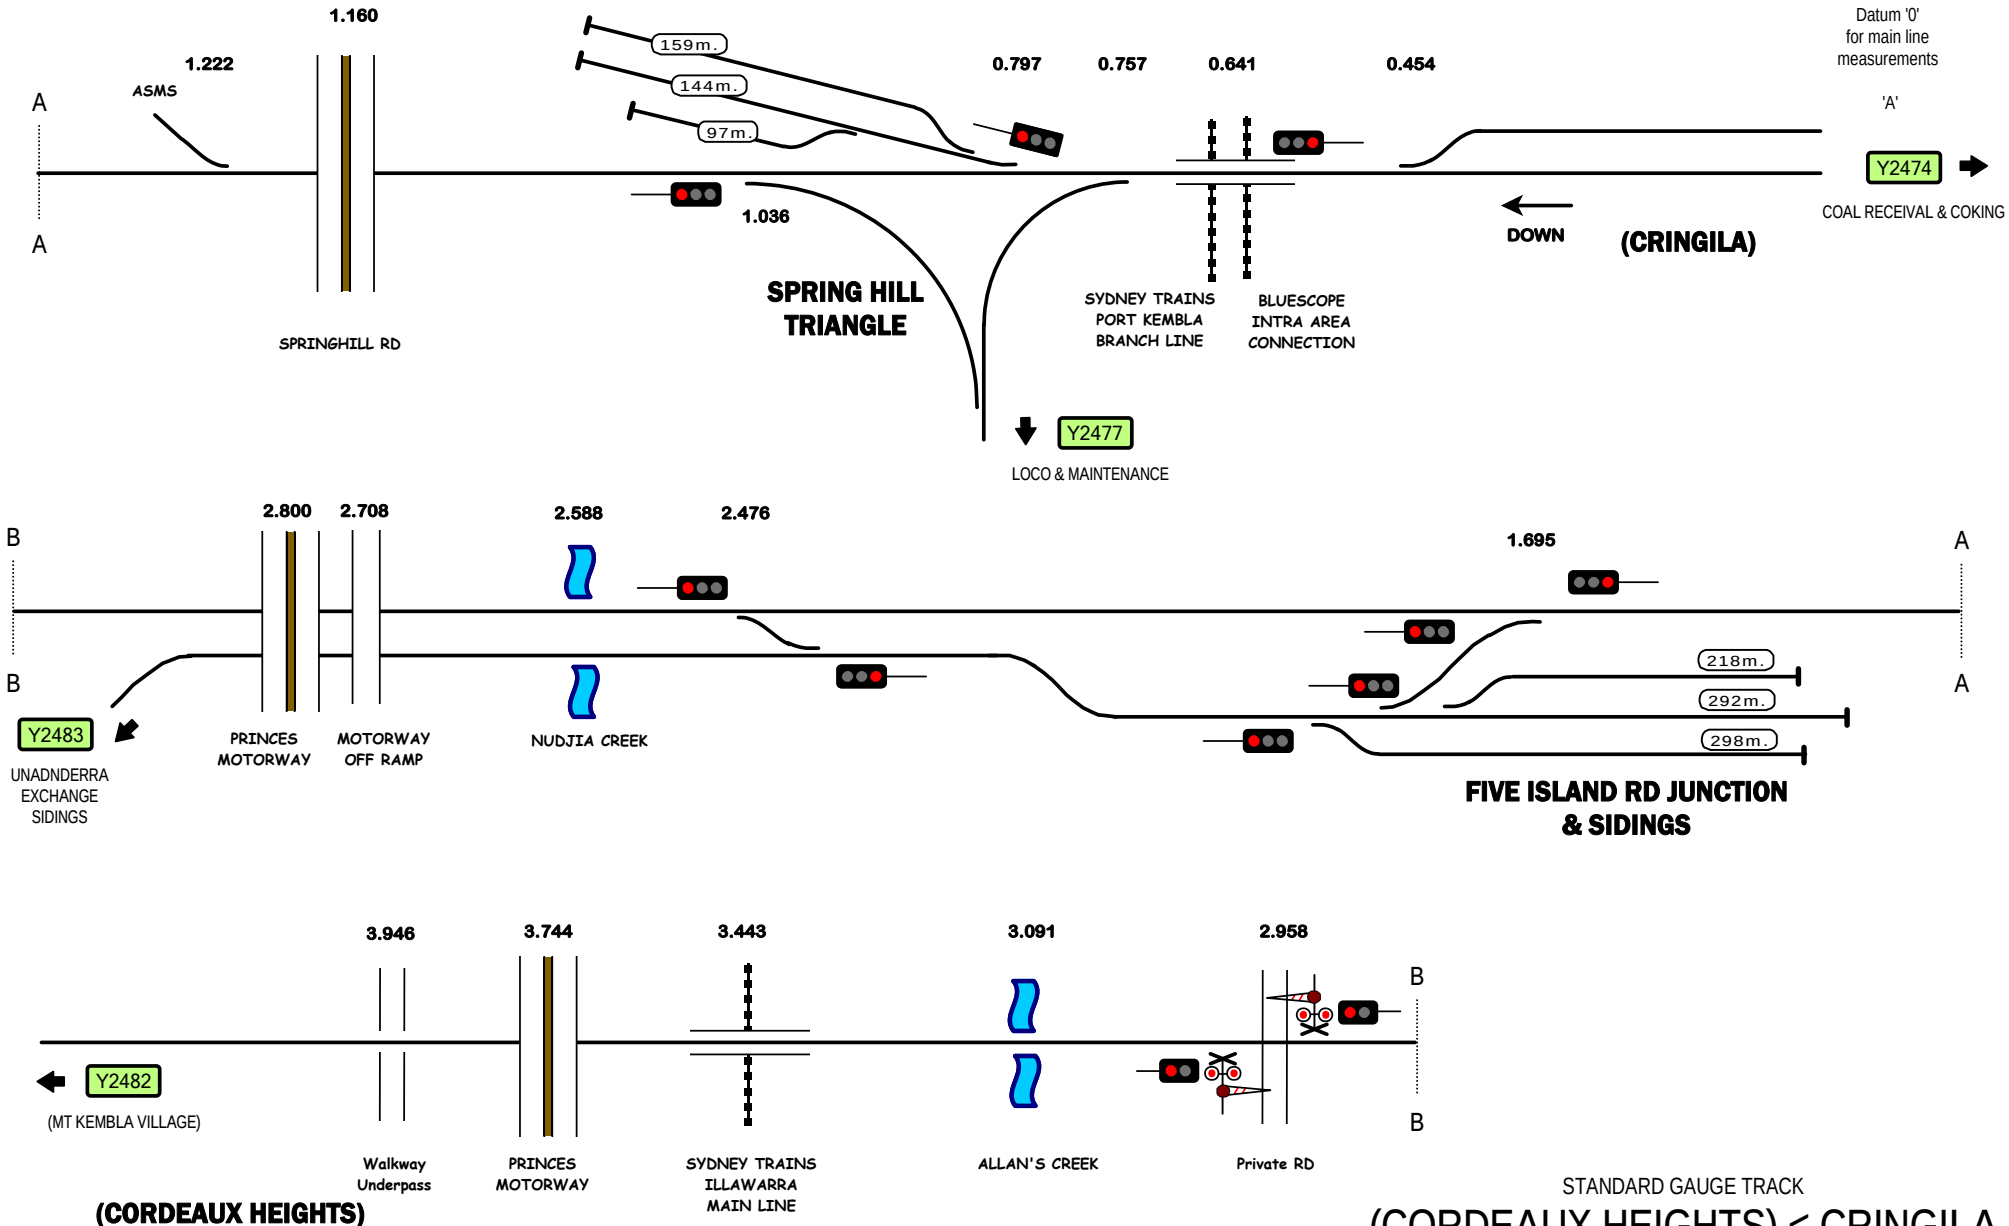

STANDARD GAUGE TRACK

(CORDEAUX HEIGHTS) < CRINGILA

KEMIRA VALLEY MAIN LINE

READ RIGHT TO LEFT

Home

© 2022 G F Vincent

Y2481

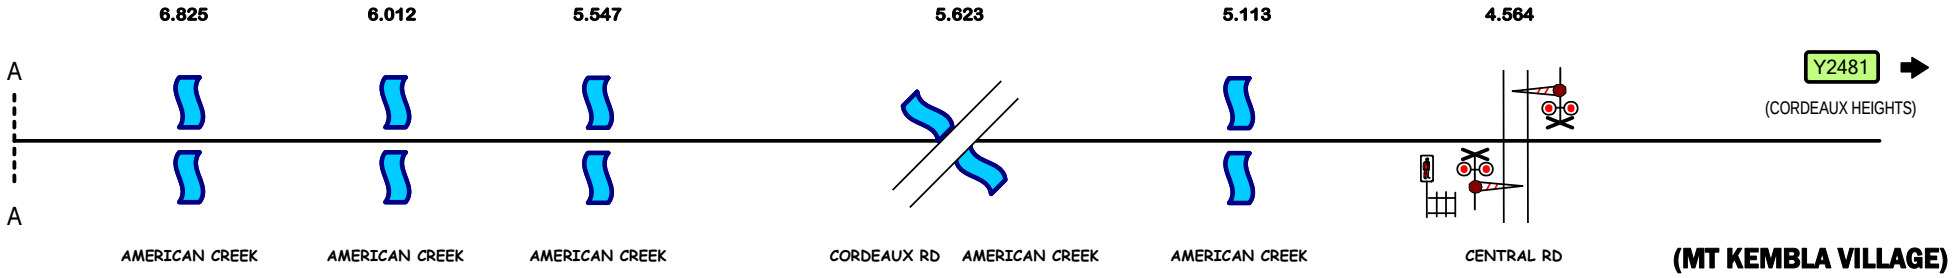

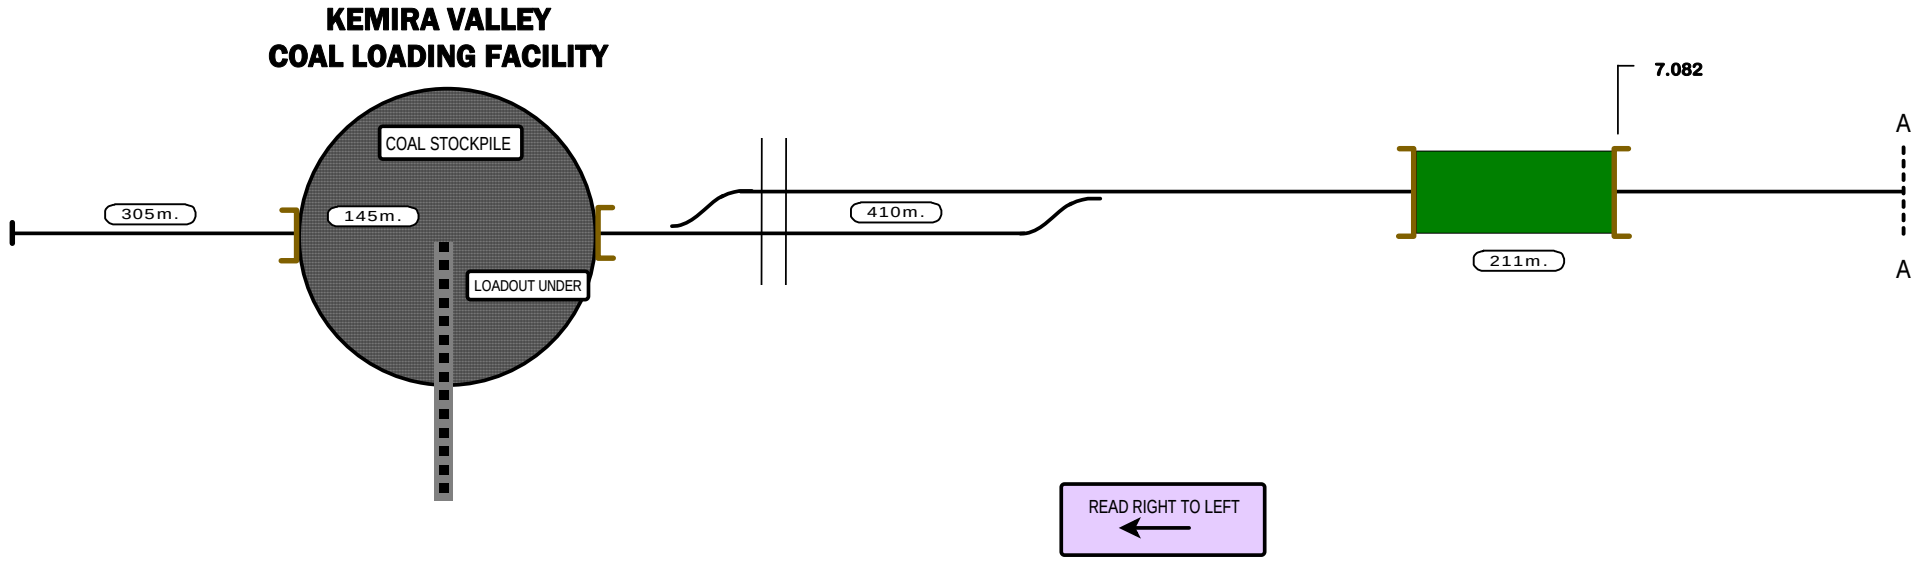

STANDARD GAUGE TRACK

KEMIRA LOADOUT < (MT KEMBLA VILLAGE)

KEMIRA VALLEY MAIN LINE

Home

© 2022 G F Vincent

Y2482

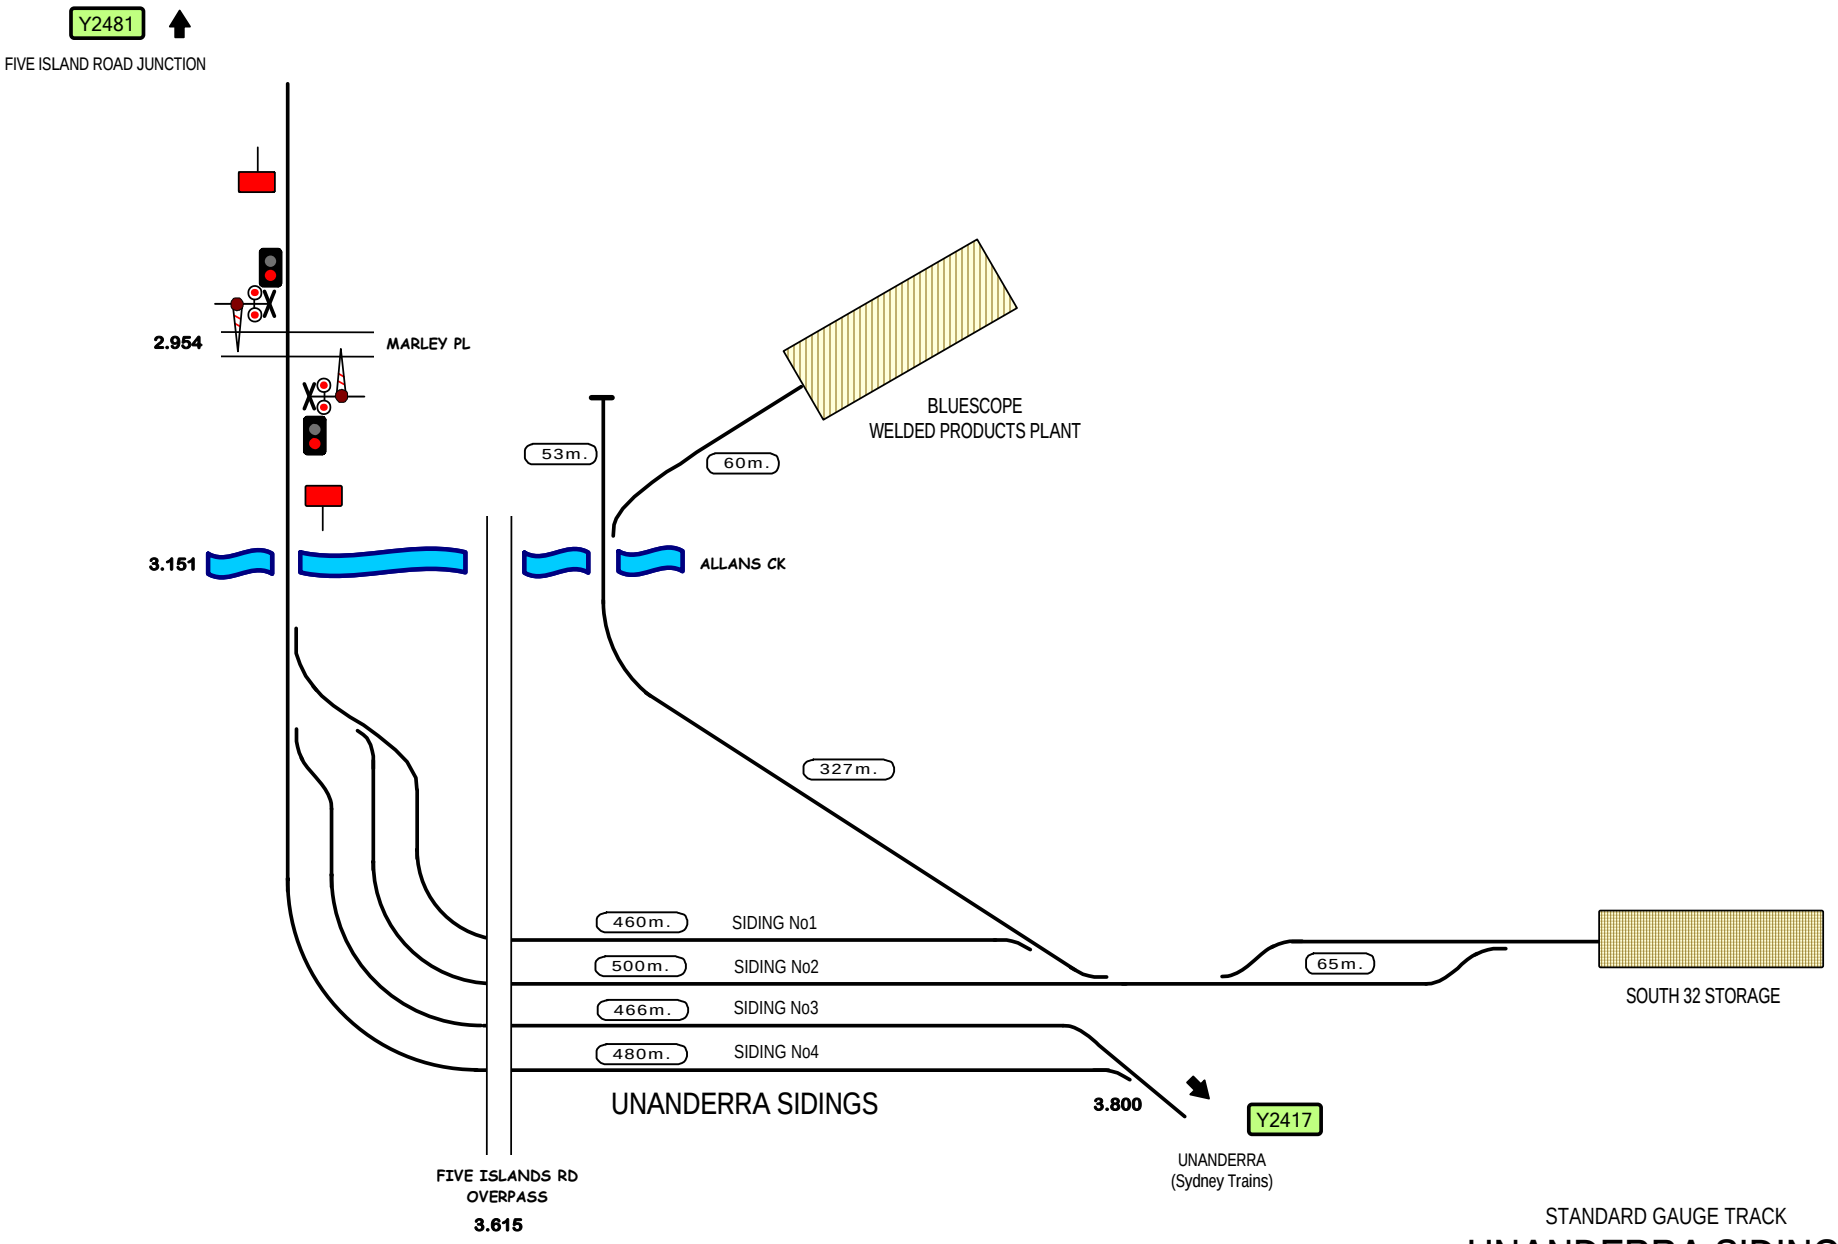

STANDARD GAUGE TRACK

UNANDERRA SIDINGS

Home

© 2022 G F Vincent

Y2483

Other pages listed in the index or
shown on section diagrams,
are under construction