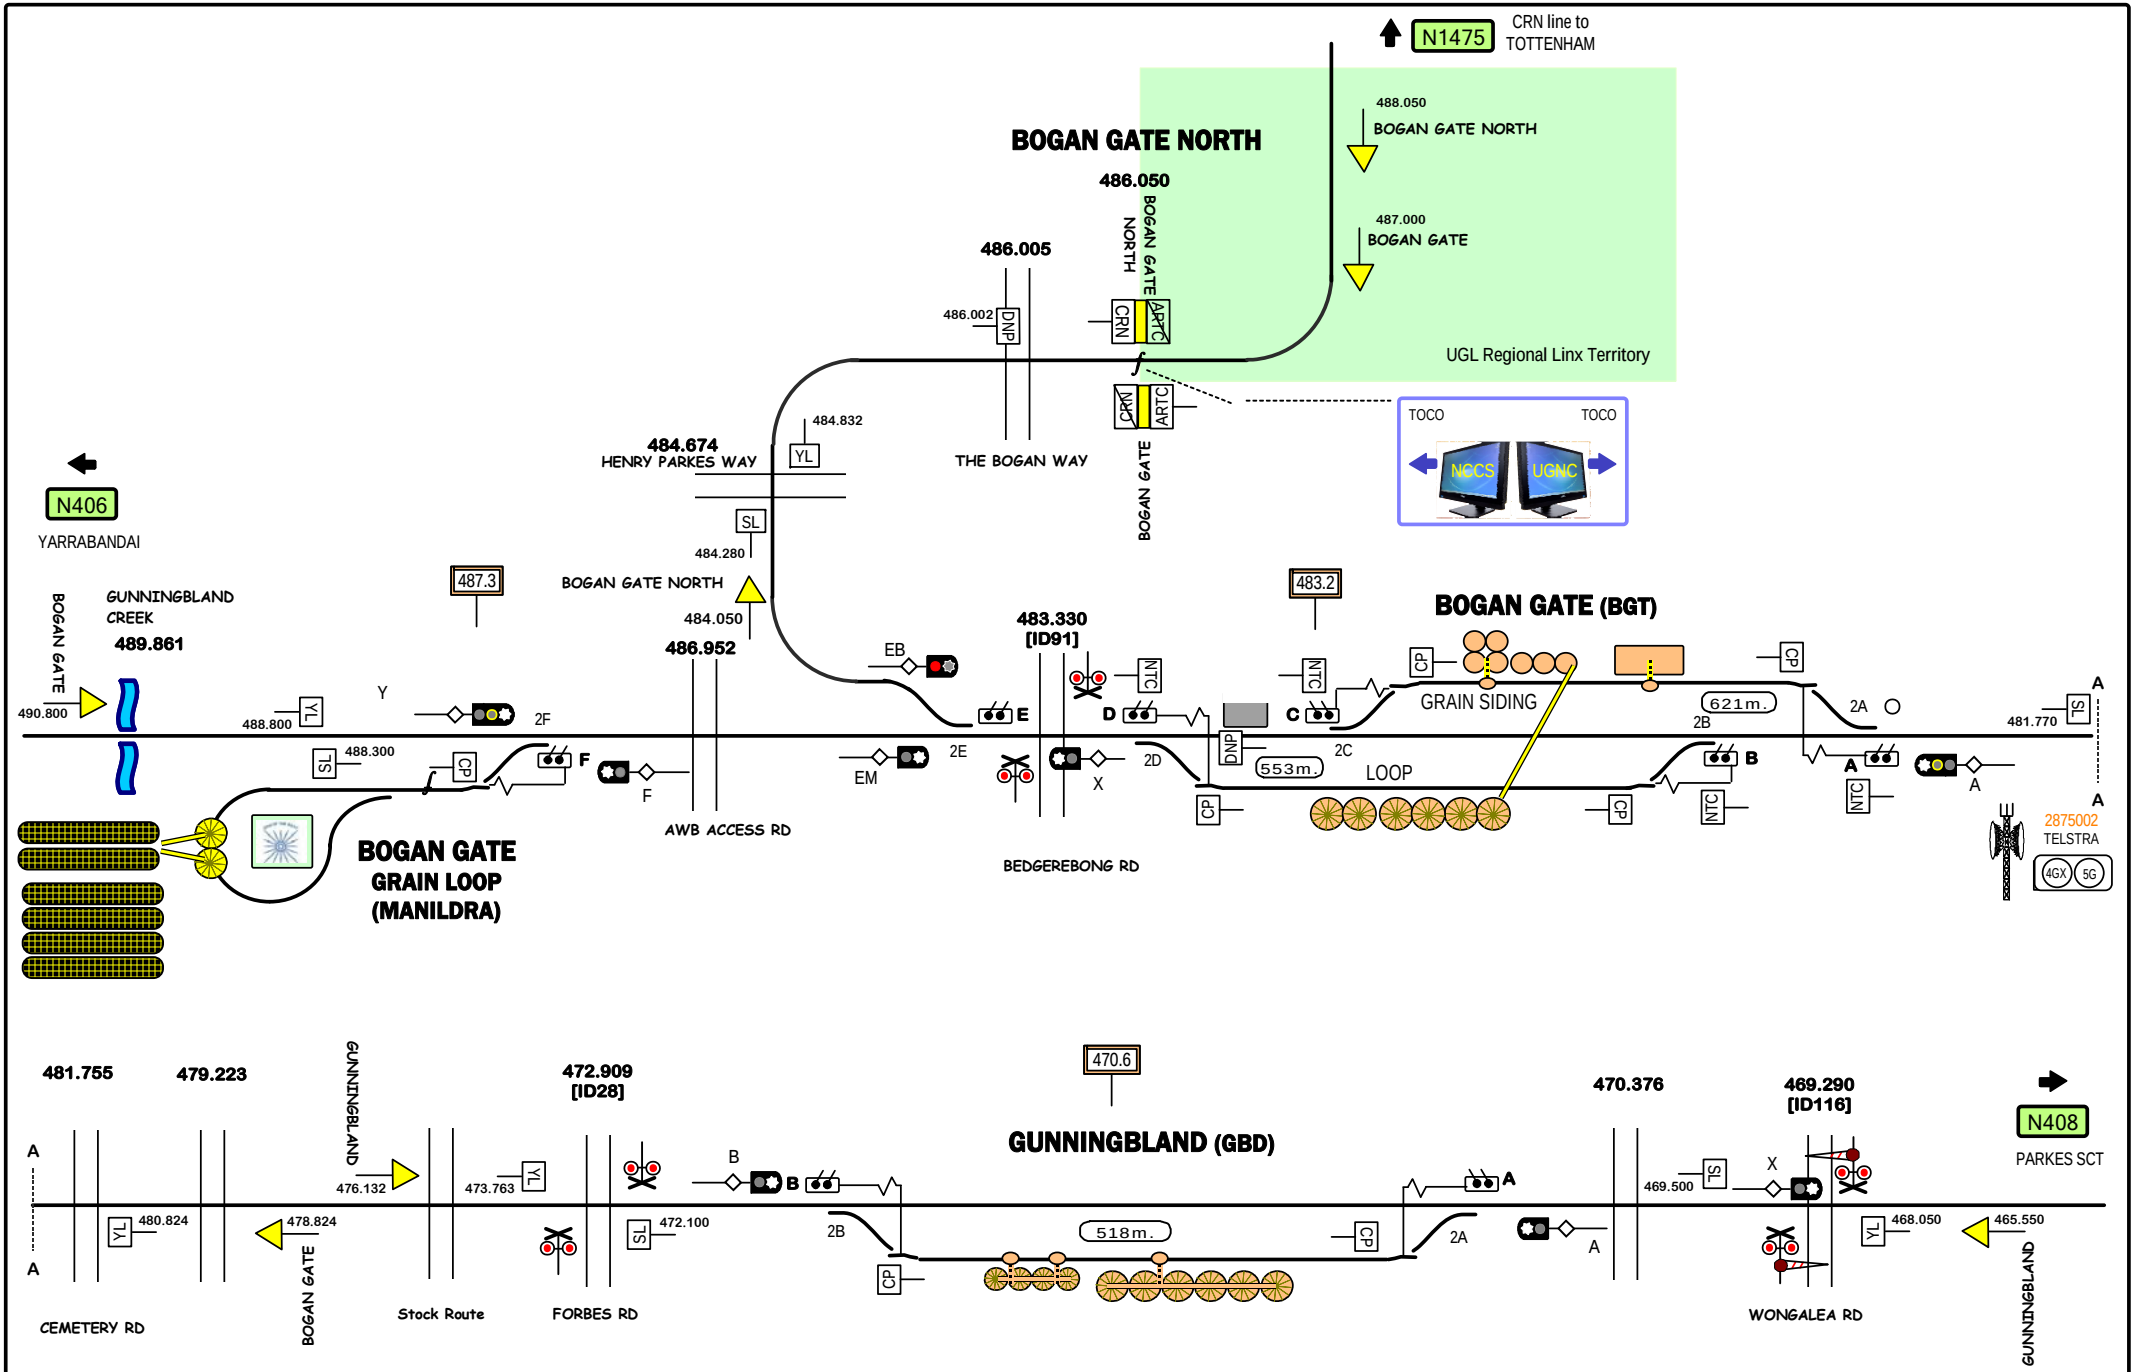


STANDARD GAUGE TRACK

BOGAN GATE AWB - GUNNINGBLAND

N407

Signal Locations

Home | Support

© 2007 G F Vincent