


TROY JUNCTION (TRJ)

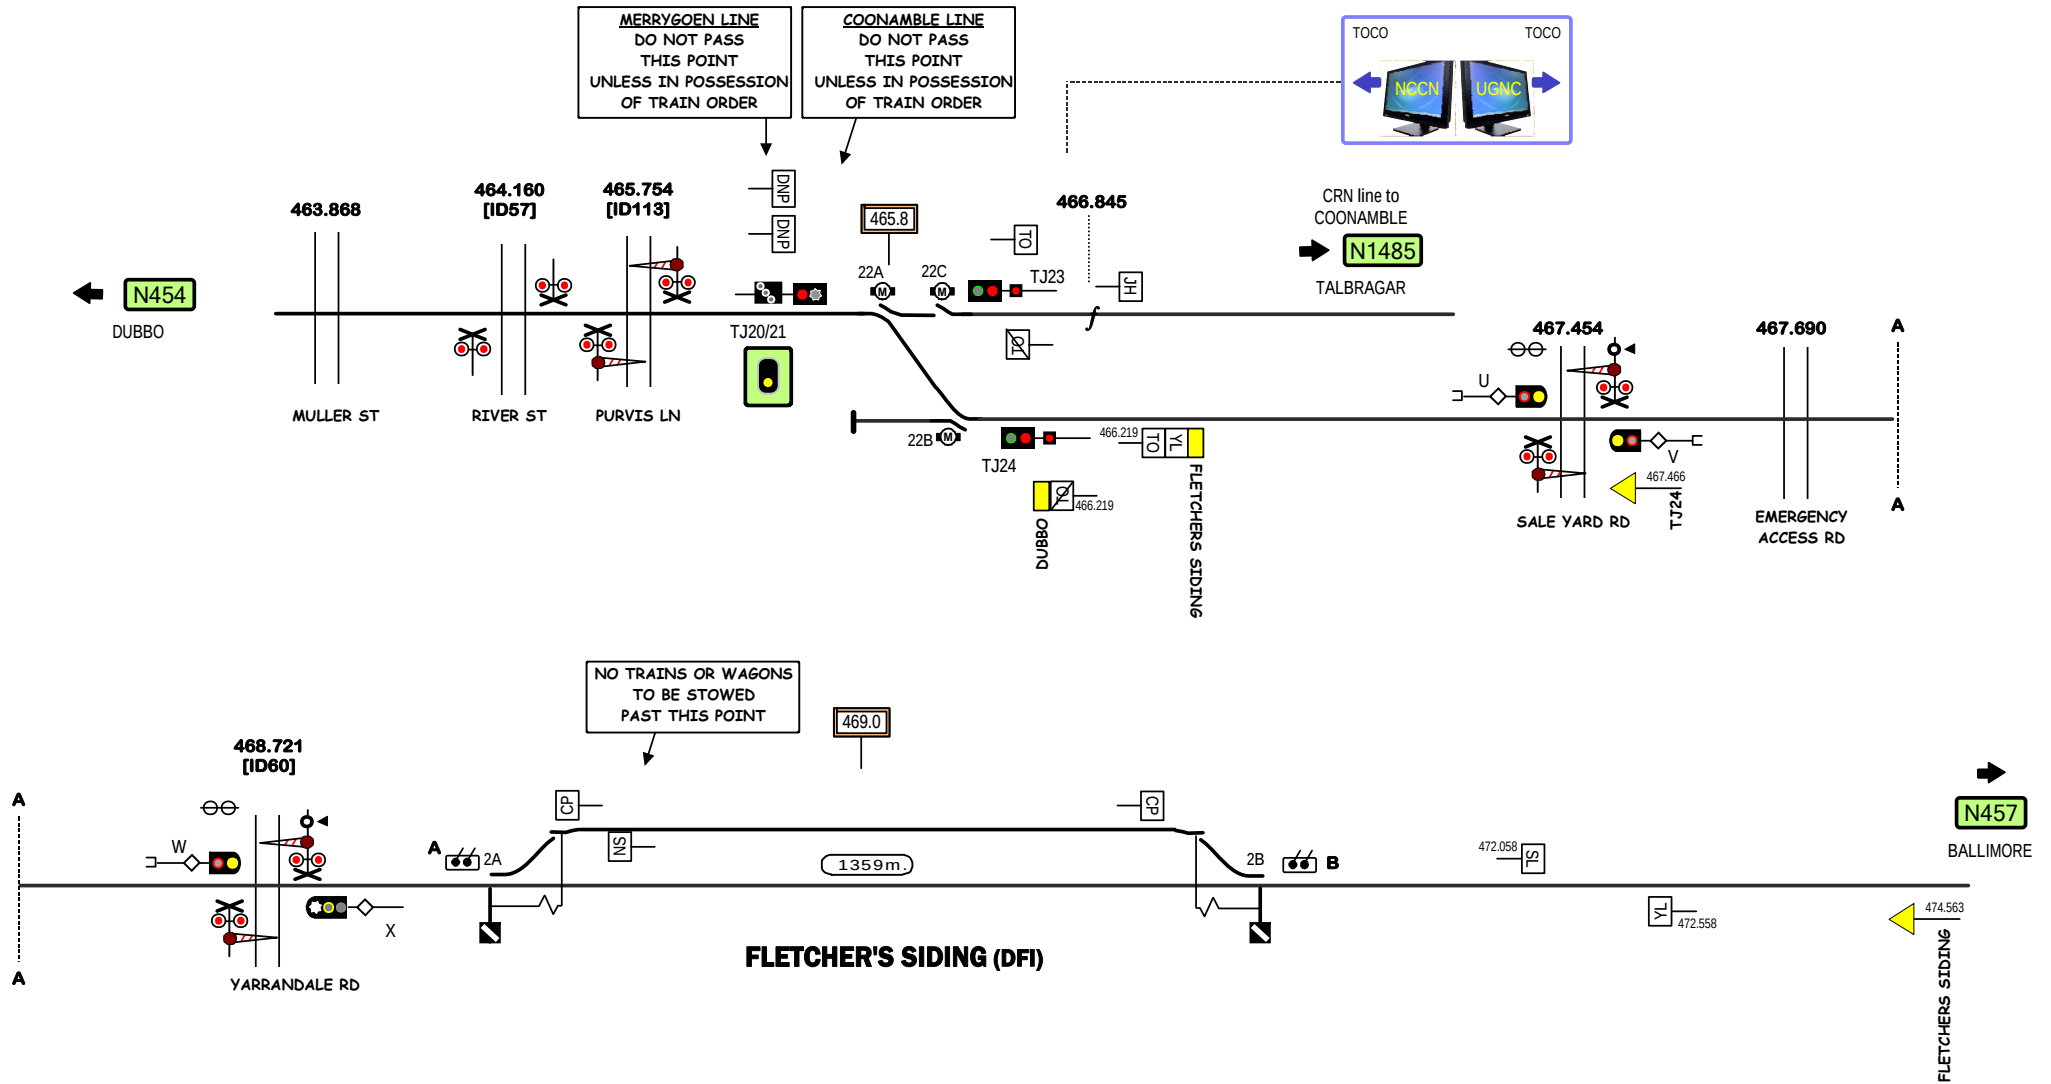

FLETCHER'S SIDING (DFI)

STANDARD GAUGE TRACK

TROY JUNCTION - FLETCHER'S SIDING

Signal Locations

Home Support

© 2007 G F Vincent

N456