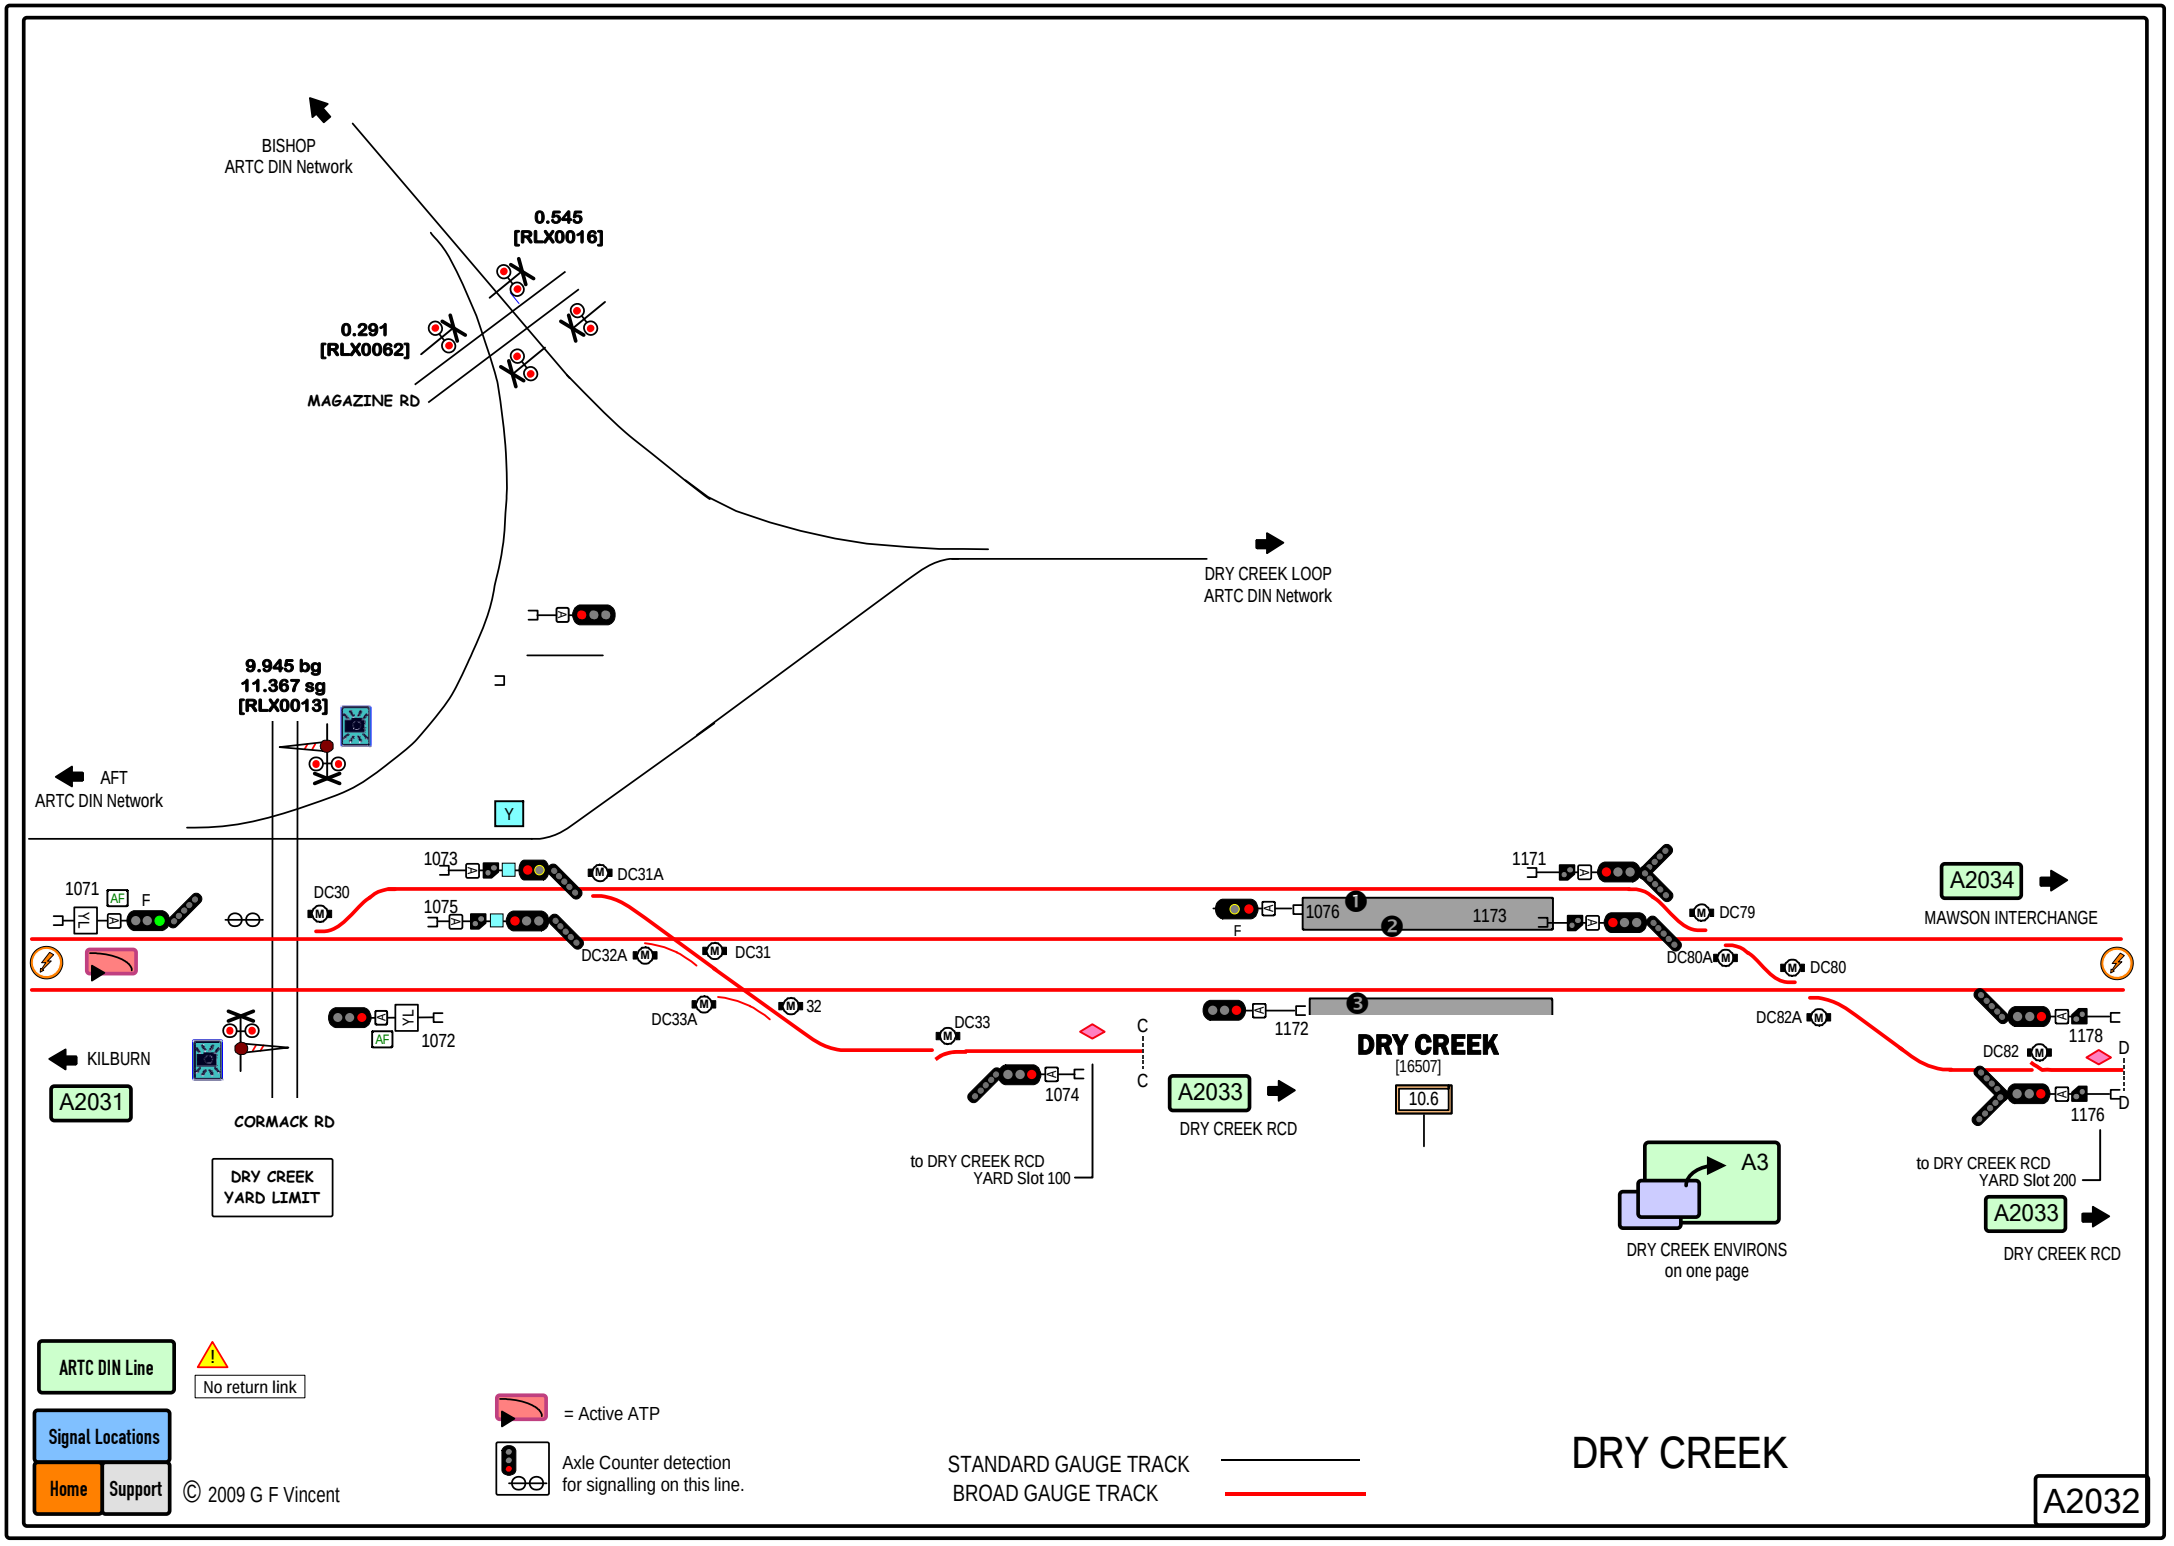
BISHOP
ARTC DIN Network
0.545
[RLX0016]
0.291
[RLX0062]
MAGAZINE RD
DRY CREEK LOOP
ARTC DIN Network
9.945 bg
11.367 sg
[RLX0013]
AFT
ARTC DIN Network
Y
1071
AF
F
DC30
1073
DC31A
1075
DC32A
DC31
DC33A
32
DC33
1074
C
C
to DRY CREEK RCD
YARD Slot 100
1072
KILBURN
A2031
CORMACK RD
DRY CREEK
YARD LIMIT
1171
1076
1173
F
DC79
DC80A
DC80
A2034
MAWSON INTERCHANGE
1172
DRY CREEK
[16507]
10.6
A2033
DRY CREEK RCD
DC82A
DC82
1178
1176
D
D
to DRY CREEK RCD
YARD Slot 200
A2033
DRY CREEK RCD
A3
DRY CREEK ENVIRONS
on one page
ARTC DIN Line
No return link
Signal Locations
Home
Support
© 2009 G F Vincent
= Active ATP
Axle Counter detection
for signalling on this line.
STANDARD GAUGE TRACK
BROAD GAUGE TRACK
DRY CREEK
A2032